


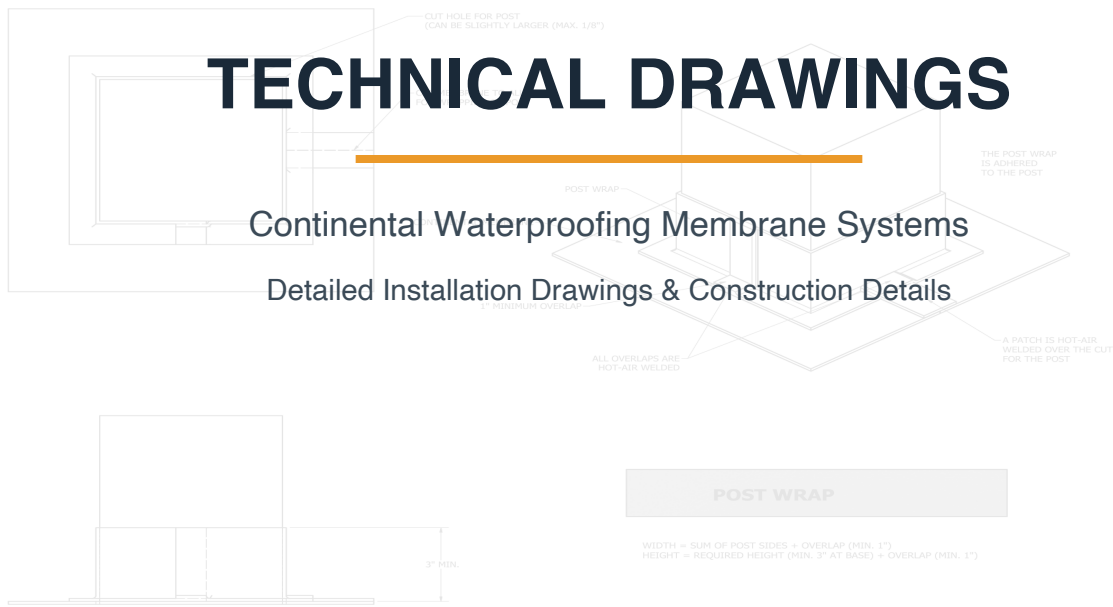

TECHNICAL DRAWINGS

Continental Waterproofing Membrane Systems
Detailed Installation Drawings & Construction Details



POST WRAP


WIDTH = SUM OF POST SIDES + OVERLAP (MIN. 1")
HEIGHT = REQUIRED HEIGHT (MIN. 3" AT BASE) + OVERLAP (MIN. 1")

TECHNICAL REFERENCE BOOKLET



REVISIONS		DATE	DESCRIPTION
1			
2			
REVISIONS				
ITEM	DATE	DESCRIPTION	DRWN	APPRV

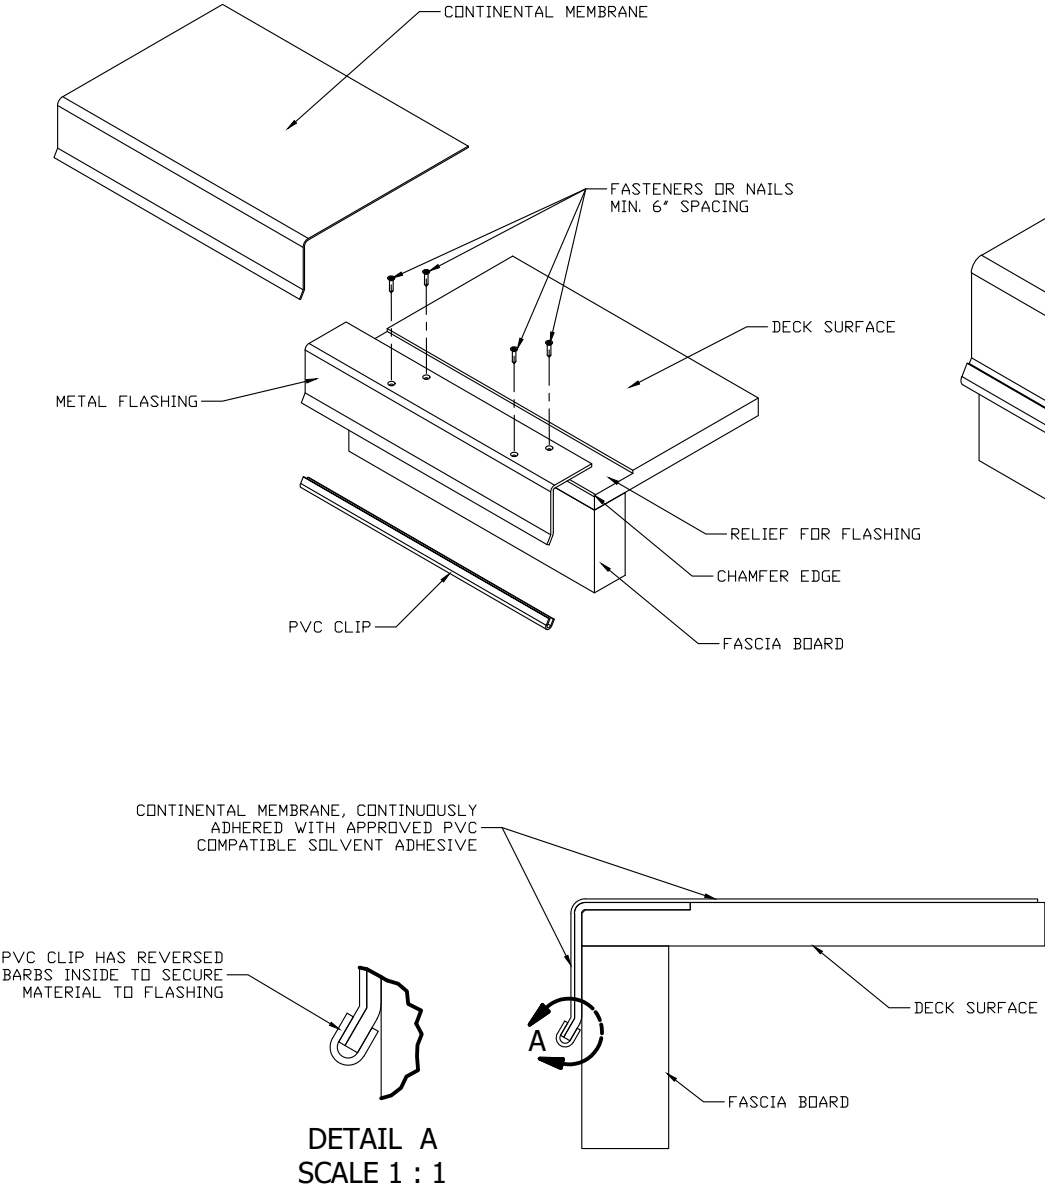

NOTES:

1. INSTALLATION TO BE COMPLETED IN ACCORDANCE WITH MANUFACTURERS SPECIFICATION.
2. DO NOT SCALE DRAWING.
3. THIS DRAWING IS INTENDED FOR USE BY ARCHITECTS, ENGINEERS, CONTRACTORS, CONSULTANTS, AND DESIGN PROFESSIONALS FOR PLANNING PURPOSES ONLY. THIS DRAWING MAY NOT BE USED FOR CONSTRUCTION.
4. ALL INFORMATION CONTAINED HEREIN WAS CURRENT AT THE TIME OF DEVELOPMENT BUT MUST BE REVIEWED AND APPROVED BY THE PRODUCT MANUFACTURER TO BE CONSIDERED ACCURATE.
5. CONTRACTORS NOTE: FOR PRODUCT AND COMPANY INFORMATION VISIT www.continental-industry.com/vinyl-deck-Membrane/INFO OR USE THE QR CODE, DETAILS REFERENCE NUMBER F-5508



Luxury Vinyl Outdoor Flooring


	1944 VALLEY AVE. WINCHESTER, VIRGINIA 22601-2711 (540) 667-6666	CONFIDENTIAL PROPRIETARY INFORMATION – PROPERTY OF O'SULLIVAN FILMS, INC. DRAWING MAY NOT BE COPIED OR DUPLICATED WITHOUT PRIOR WRITTEN CONSENT	PROJECT TITLE DECKING		SCALE NONE	REQUESTED SALES	SHEET NO. 1 OF 1
	THIS DRAWING WAS PRODUCED ON A CAD SYSTEM. PLEASE DO NOT ALTER THIS DRAWING MANUALLY. DO NOT SCALE THIS DRAWING.		DRAWING TITLE DRIP EDGE WITH ADHERED MEMBRANE & CLIP		DATE DRAWN 01/17/2023	DESIGNED X	
				LOCATION	https://confidential.sharepoint.com/:t/e/f/teams/team_10057594/Shared%20Documents/General/Inventor%20Projects/Inventor/Decking/csl-14dwg-14dwg69941		DATE ISSUED



Luxury Vinyl Outdoor Flooring

CONTINENTAL VINYL DECK MEMBRANE
1944 VALLEY AVE.
WINCHESTER, VA 22601


www.continental-industry.com/vinyl-deck-membrane

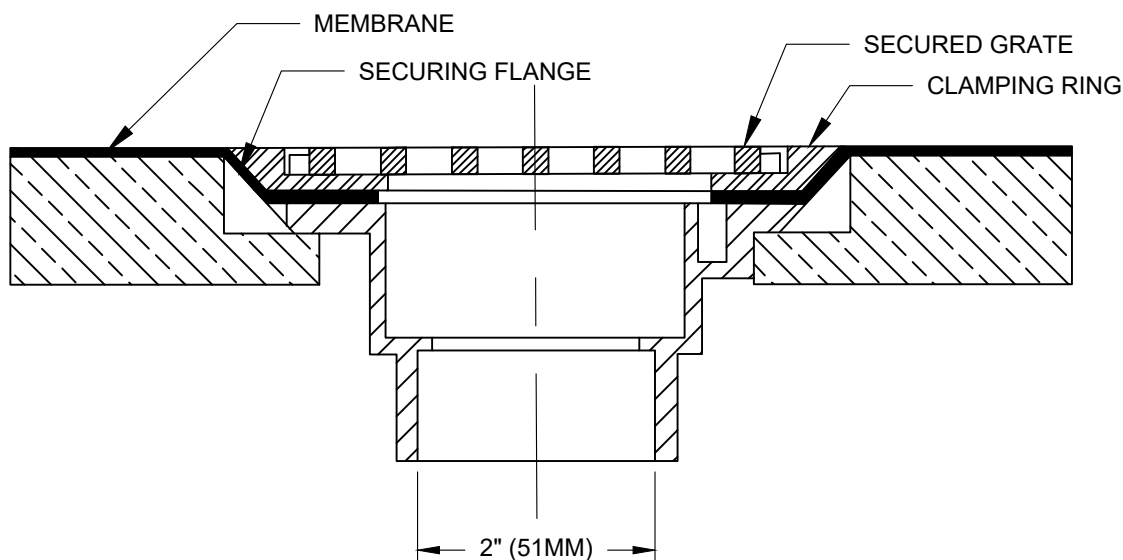

SECTION VIEW

NOTES:

1. INSTALLATION TO BE COMPLETED IN ACCORDANCE WITH MANUFACTURERS SPECIFICATION.
2. DO NOT SCALE DRAWING.
3. THIS DRAWING IS INTENDED FOR USE BY ARCHITECTS, ENGINEERS, CONTRACTORS, CONSULTANTS, AND DESIGN PROFESSIONALS FOR PLANNING PURPOSES ONLY. THIS DRAWING MAY NOT BE USED FOR CONSTRUCTION.
4. ALL INFORMATION CONTAINED HEREIN WAS CURRENT AT THE TIME OF DEVELOPMENT BUT MUST BE REVIEWED AND APPROVED BY THE PRODUCT MANUFACTURER TO BE CONSIDERED ACCURATE.
5. CONTRACTORS NOTE: FOR PRODUCT AND COMPANY INFORMATION VISIT www.continental-industry.com/vinyl-deck-Membrane/INFO OR USE THE QR CODE, DETAILS REFERENCE NUMBER F-5507

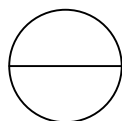

WOOD DECK

WOOD DECK FLOOR DRAIN W/CLAMPING RING






Luxury Vinyl Outdoor Flooring

CONTINENTAL VINYL DECK MEMBRANE

1944 VALLEY AVE.

WINCHESTER, VA 22601

www.continental-industry.com/vinyl-deck-membrane

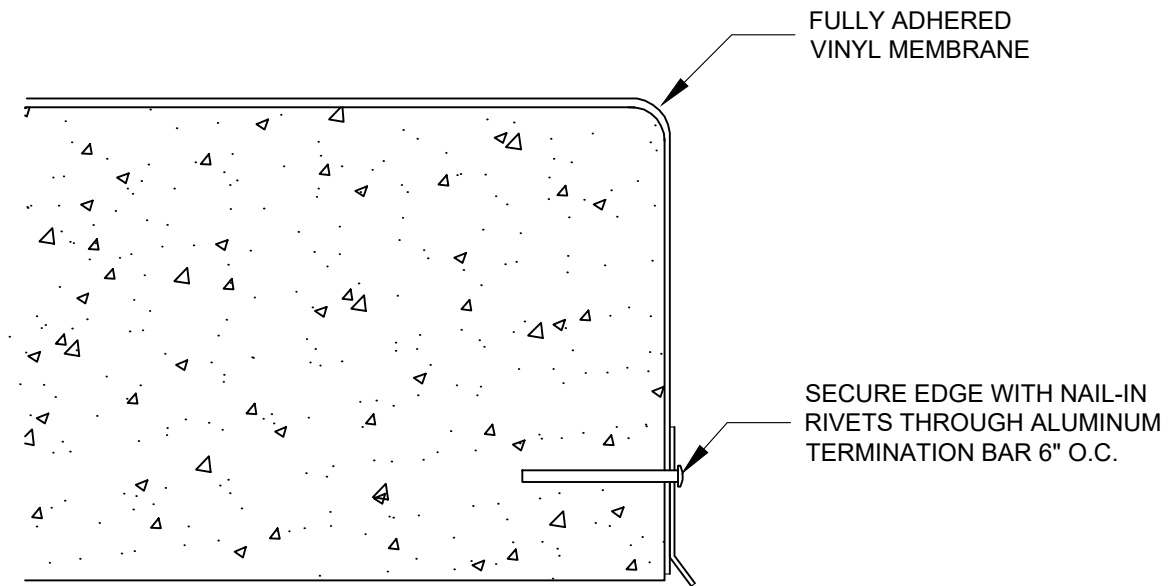


SECTION VIEW

MANUFACTURER NOTES:

1. CURED CONCRETE SLAB $\leq$ 85% RELATIVE INTERIOR HUMIDITY.

NOTES:


1. INSTALLATION TO BE COMPLETED IN ACCORDANCE WITH MANUFACTURERS SPECIFICATION.
2. DO NOT SCALE DRAWING.
3. THIS DRAWING IS INTENDED FOR USE BY ARCHITECTS, ENGINEERS, CONTRACTORS, CONSULTANTS, AND DESIGN PROFESSIONALS FOR PLANNING PURPOSES ONLY. THIS DRAWING MAY NOT BE USED FOR CONSTRUCTION.
4. ALL INFORMATION CONTAINED HEREIN WAS CURRENT AT THE TIME OF DEVELOPMENT BUT MUST BE REVIEWED AND APPROVED BY THE PRODUCT MANUFACTURER TO BE CONSIDERED ACCURATE.
5. CONTRACTORS NOTE: FOR PRODUCT AND COMPANY INFORMATION VISIT WWW.continental-industry.com/vinyl-deck-Membrane/INFO OR USE THE QR CODE, DETAILS REFERENCE NUMBER F-5505

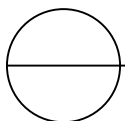

CONCRETE DECK

OUTSIDE EDGE FOR CONCRETE



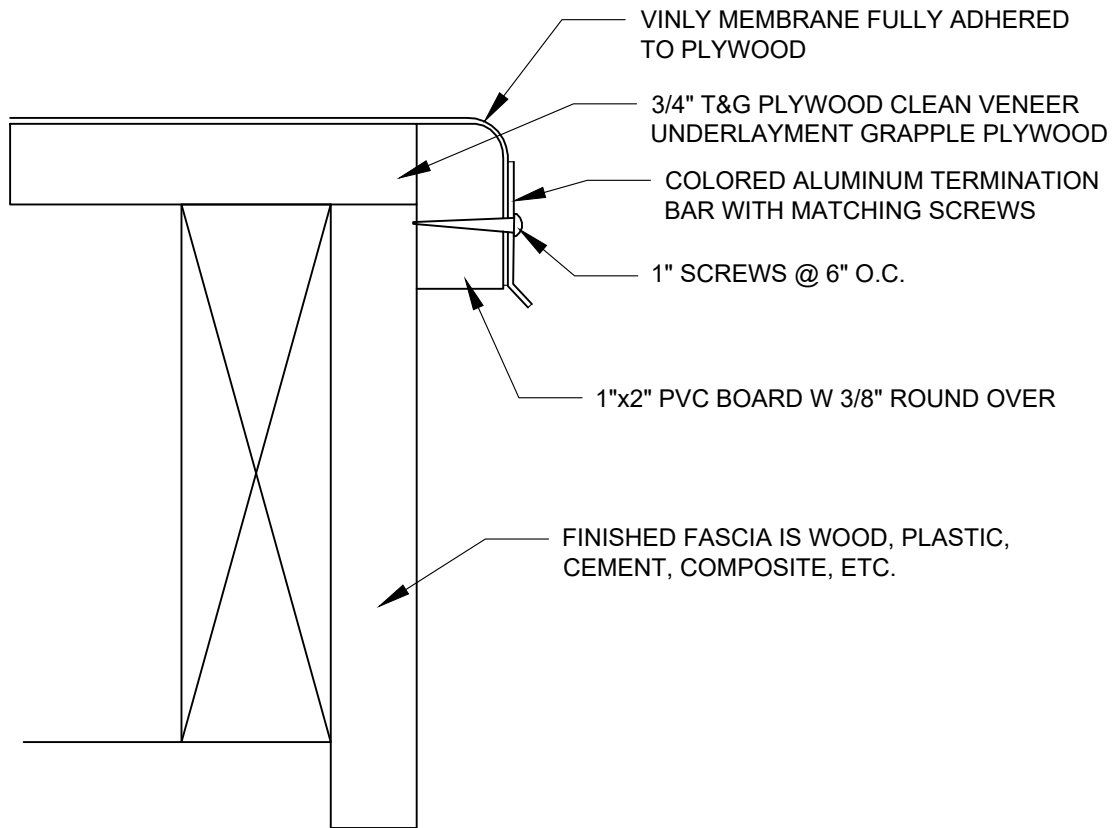


SECTION VIEW

MANUFACTURER NOTES:

1. DECK SLOPE + 2% AWAY FROM BUILDING.

NOTES:

1. INSTALLATION TO BE COMPLETED IN ACCORDANCE WITH MANUFACTURERS SPECIFICATION.
2. DO NOT SCALE DRAWING.
3. THIS DRAWING IS INTENDED FOR USE BY ARCHITECTS, ENGINEERS, CONTRACTORS, CONSULTANTS, AND DESIGN PROFESSIONALS FOR PLANNING PURPOSES ONLY. THIS DRAWING MAY NOT BE USED FOR CONSTRUCTION.
4. ALL INFORMATION CONTAINED HEREIN WAS CURRENT AT THE TIME OF DEVELOPMENT BUT MUST BE REVIEWED AND APPROVED BY THE PRODUCT MANUFACTURER TO BE CONSIDERED ACCURATE.
5. CONTRACTORS NOTE: FOR PRODUCT AND COMPANY INFORMATION VISIT www.continental-industry.com/vinyl-deck-Membrane/INFO OR USE THE QR CODE, DETAILS REFERENCE NUMBER 5199-001

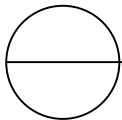

WOOD & CONCRETE DECKS

OUTSIDE EDGE FOR WOOD DECK






Luxury Vinyl Outdoor Flooring

CONTINENTAL VINYL DECK MEMBRANE

1944 VALLEY AVE.

WINCHESTER, VA 22601


www.continental-industry.com/vinyl-deck-membrane

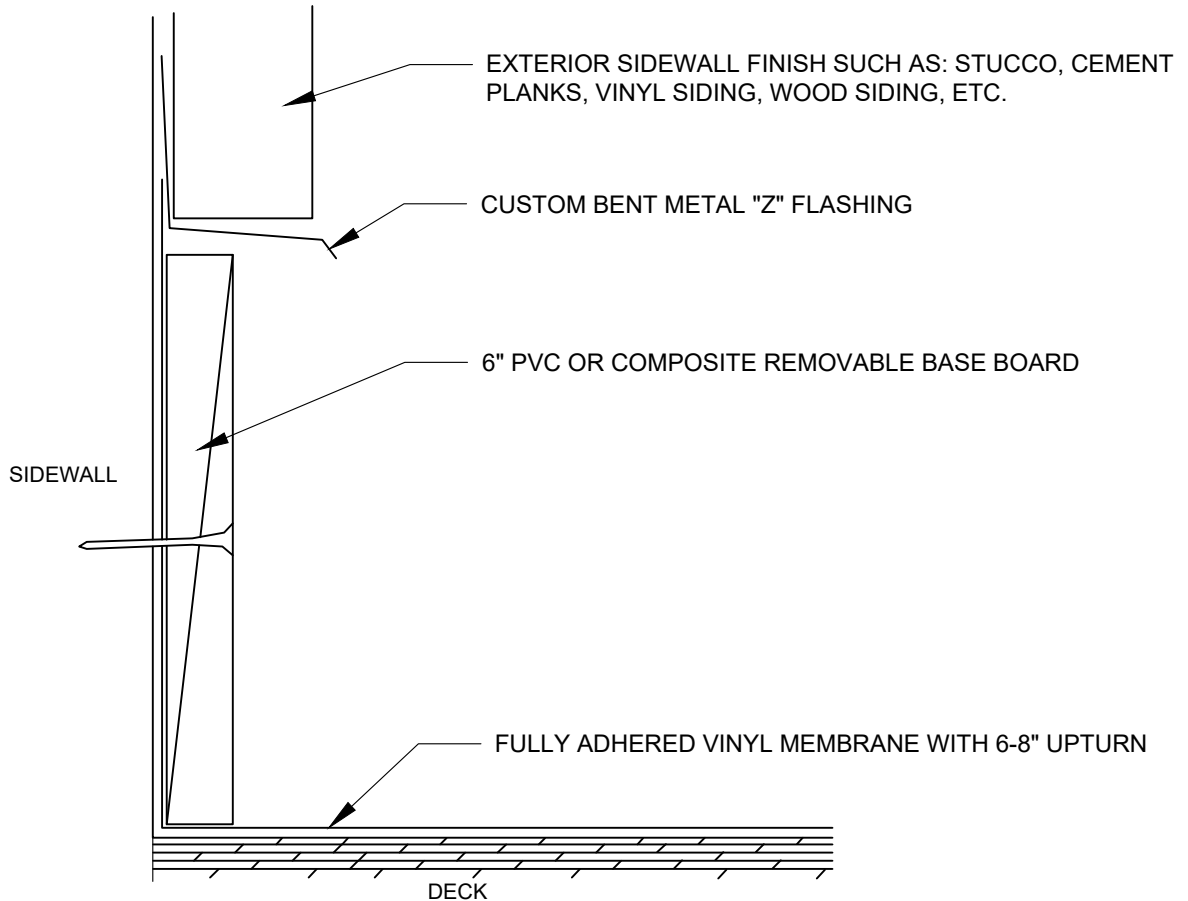

SECTION VIEW

NOTES:


1. INSTALLATION TO BE COMPLETED IN ACCORDANCE WITH MANUFACTURERS SPECIFICATION.
2. DO NOT SCALE DRAWING.
3. THIS DRAWING IS INTENDED FOR USE BY ARCHITECTS, ENGINEERS, CONTRACTORS, CONSULTANTS, AND DESIGN PROFESSIONALS FOR PLANNING PURPOSES ONLY. THIS DRAWING MAY NOT BE USED FOR CONSTRUCTION.
4. ALL INFORMATION CONTAINED HEREIN WAS CURRENT AT THE TIME OF DEVELOPMENT BUT MUST BE REVIEWED AND APPROVED BY THE PRODUCT MANUFACTURER TO BE CONSIDERED ACCURATE.
5. CONTRACTORS NOTE: FOR PRODUCT AND COMPANY INFORMATION VISIT WWW.continental-industry.com/vinyl-deck-membrane/INFO OR USE THE QR CODE, DETAILS REFERENCE NUMBER F-5504

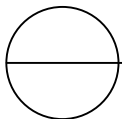

WOOD & CONCRETE DECKS


INSIDE EDGE W/REMOVABLE BASEBOARD



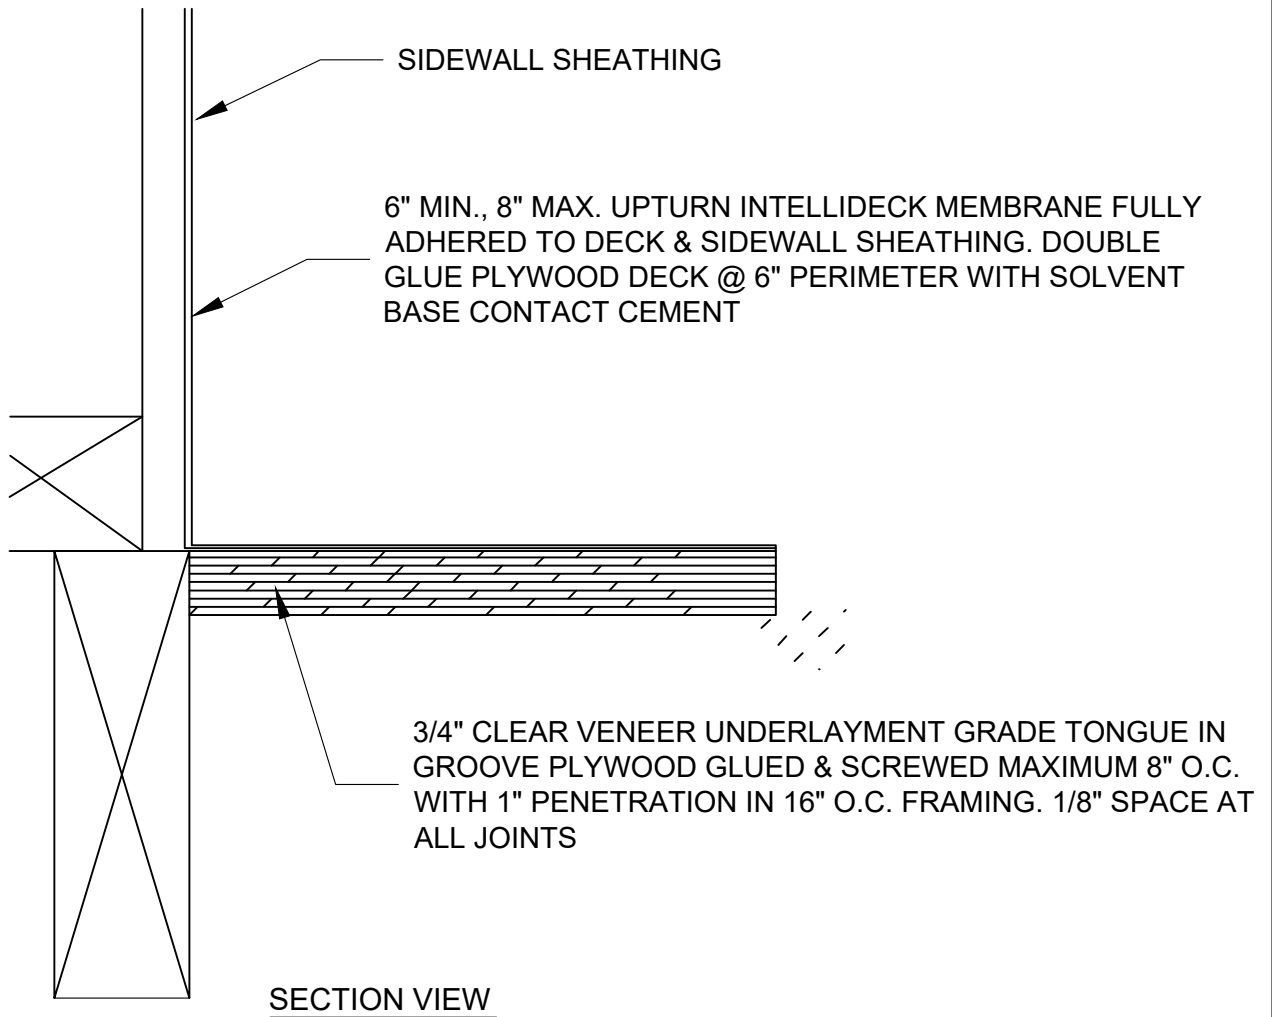

NOTES:

1. INSTALLATION TO BE COMPLETED IN ACCORDANCE WITH MANUFACTURERS SPECIFICATION.
2. DO NOT SCALE DRAWING.
3. THIS DRAWING IS INTENDED FOR USE BY ARCHITECTS, ENGINEERS, CONTRACTORS, CONSULTANTS, AND DESIGN PROFESSIONALS FOR PLANNING PURPOSES ONLY. THIS DRAWING MAY NOT BE USED FOR CONSTRUCTION.
4. ALL INFORMATION CONTAINED HEREIN WAS CURRENT AT THE TIME OF DEVELOPMENT BUT MUST BE REVIEWED AND APPROVED BY THE PRODUCT MANUFACTURER TO BE CONSIDERED ACCURATE.
5. CONTRACTORS NOTE: FOR PRODUCT AND COMPANY INFORMATION VISIT www.continental-industry.com/vinyl-deck-membrane/INFO OR USE THE QR CODE, DETAILS REFERENCE NUMBER F-5503

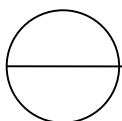

WOOD DECK

INSIDE EDGE FOR WOOD SIDEWALL






Luxury Vinyl Outdoor Flooring

CONTINENTAL VINYL DECK MEMBRANE
1944 VALLEY AVE.
WINCHESTER, VA 22601


www.continental-industry.com/vinyl-deck-membrane

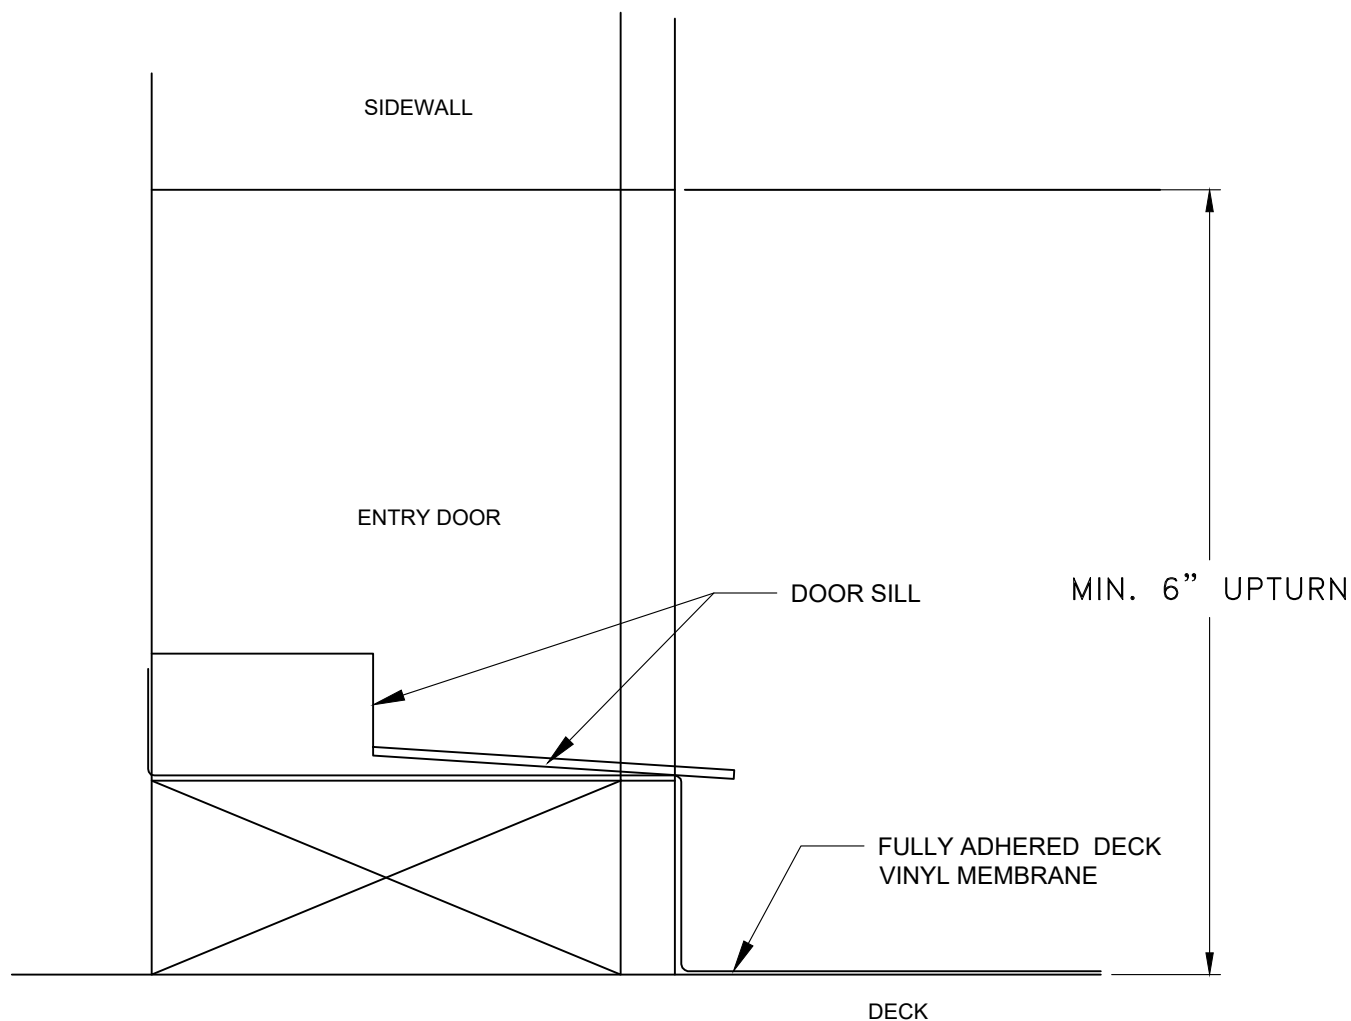

SECTION VIEW

NOTES:


1. INSTALLATION TO BE COMPLETED IN ACCORDANCE WITH MANUFACTURERS SPECIFICATION.
2. DO NOT SCALE DRAWING.
3. THIS DRAWING IS INTENDED FOR USE BY ARCHITECTS, ENGINEERS, CONTRACTORS, CONSULTANTS, AND DESIGN PROFESSIONALS FOR PLANNING PURPOSES ONLY. THIS DRAWING MAY NOT BE USED FOR CONSTRUCTION.
4. ALL INFORMATION CONTAINED HEREIN WAS CURRENT AT THE TIME OF DEVELOPMENT BUT MUST BE REVIEWED AND APPROVED BY THE PRODUCT MANUFACTURER TO BE CONSIDERED ACCURATE.
5. CONTRACTORS NOTE: FOR PRODUCT AND COMPANY INFORMATION VISIT www.continental-industry.com/vinyl-deck-membrane/info OR USE THE QR CODE, DETAILS REFERENCE NUMBER F-5501

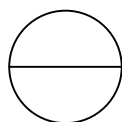

WOOD & CONCRETE DECKS

DOOR FLASHING




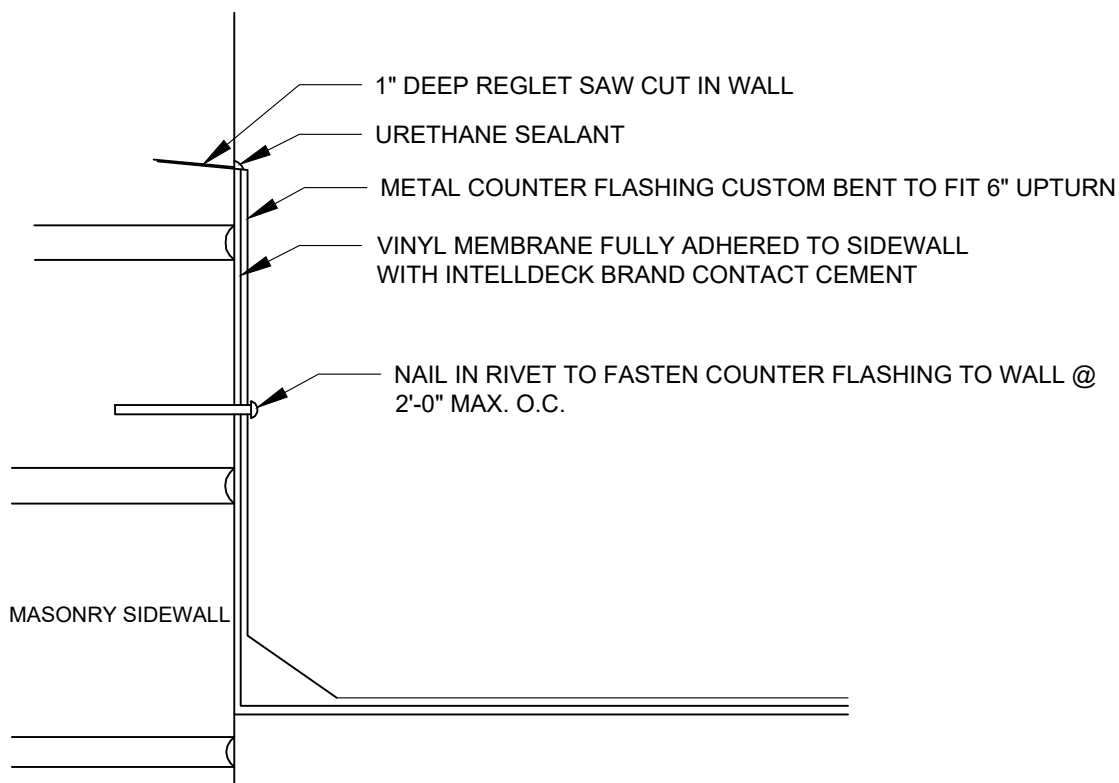

SECTION VIEW FOR WOOD OR CONCRETE DECK

NOTES:

1. INSTALLATION TO BE COMPLETED IN ACCORDANCE WITH MANUFACTURERS SPECIFICATION.
2. DO NOT SCALE DRAWING.
3. THIS DRAWING IS INTENDED FOR USE BY ARCHITECTS, ENGINEERS, CONTRACTORS, CONSULTANTS, AND DESIGN PROFESSIONALS FOR PLANNING PURPOSES ONLY. THIS DRAWING MAY NOT BE USED FOR CONSTRUCTION.
4. ALL INFORMATION CONTAINED HEREIN WAS CURRENT AT THE TIME OF DEVELOPMENT BUT MUST BE REVIEWED AND APPROVED BY THE PRODUCT MANUFACTURER TO BE CONSIDERED ACCURATE.
5. CONTRACTORS NOTE: FOR PRODUCT AND COMPANY INFORMATION VISIT www.continental-industry.com/vinyl-deck-membrane/INFO or OR USE THE QR CODE, DETAILS REFERENCE NUMBER F-5502

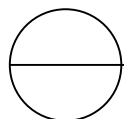


WOOD & CONCRETE DECKS

INSIDE EDGE FOR MASONRY WALL



REVISIONS			
REV #	REVISION DATE	DESCRIPTION	DRAWN BY
1			
2			
3			

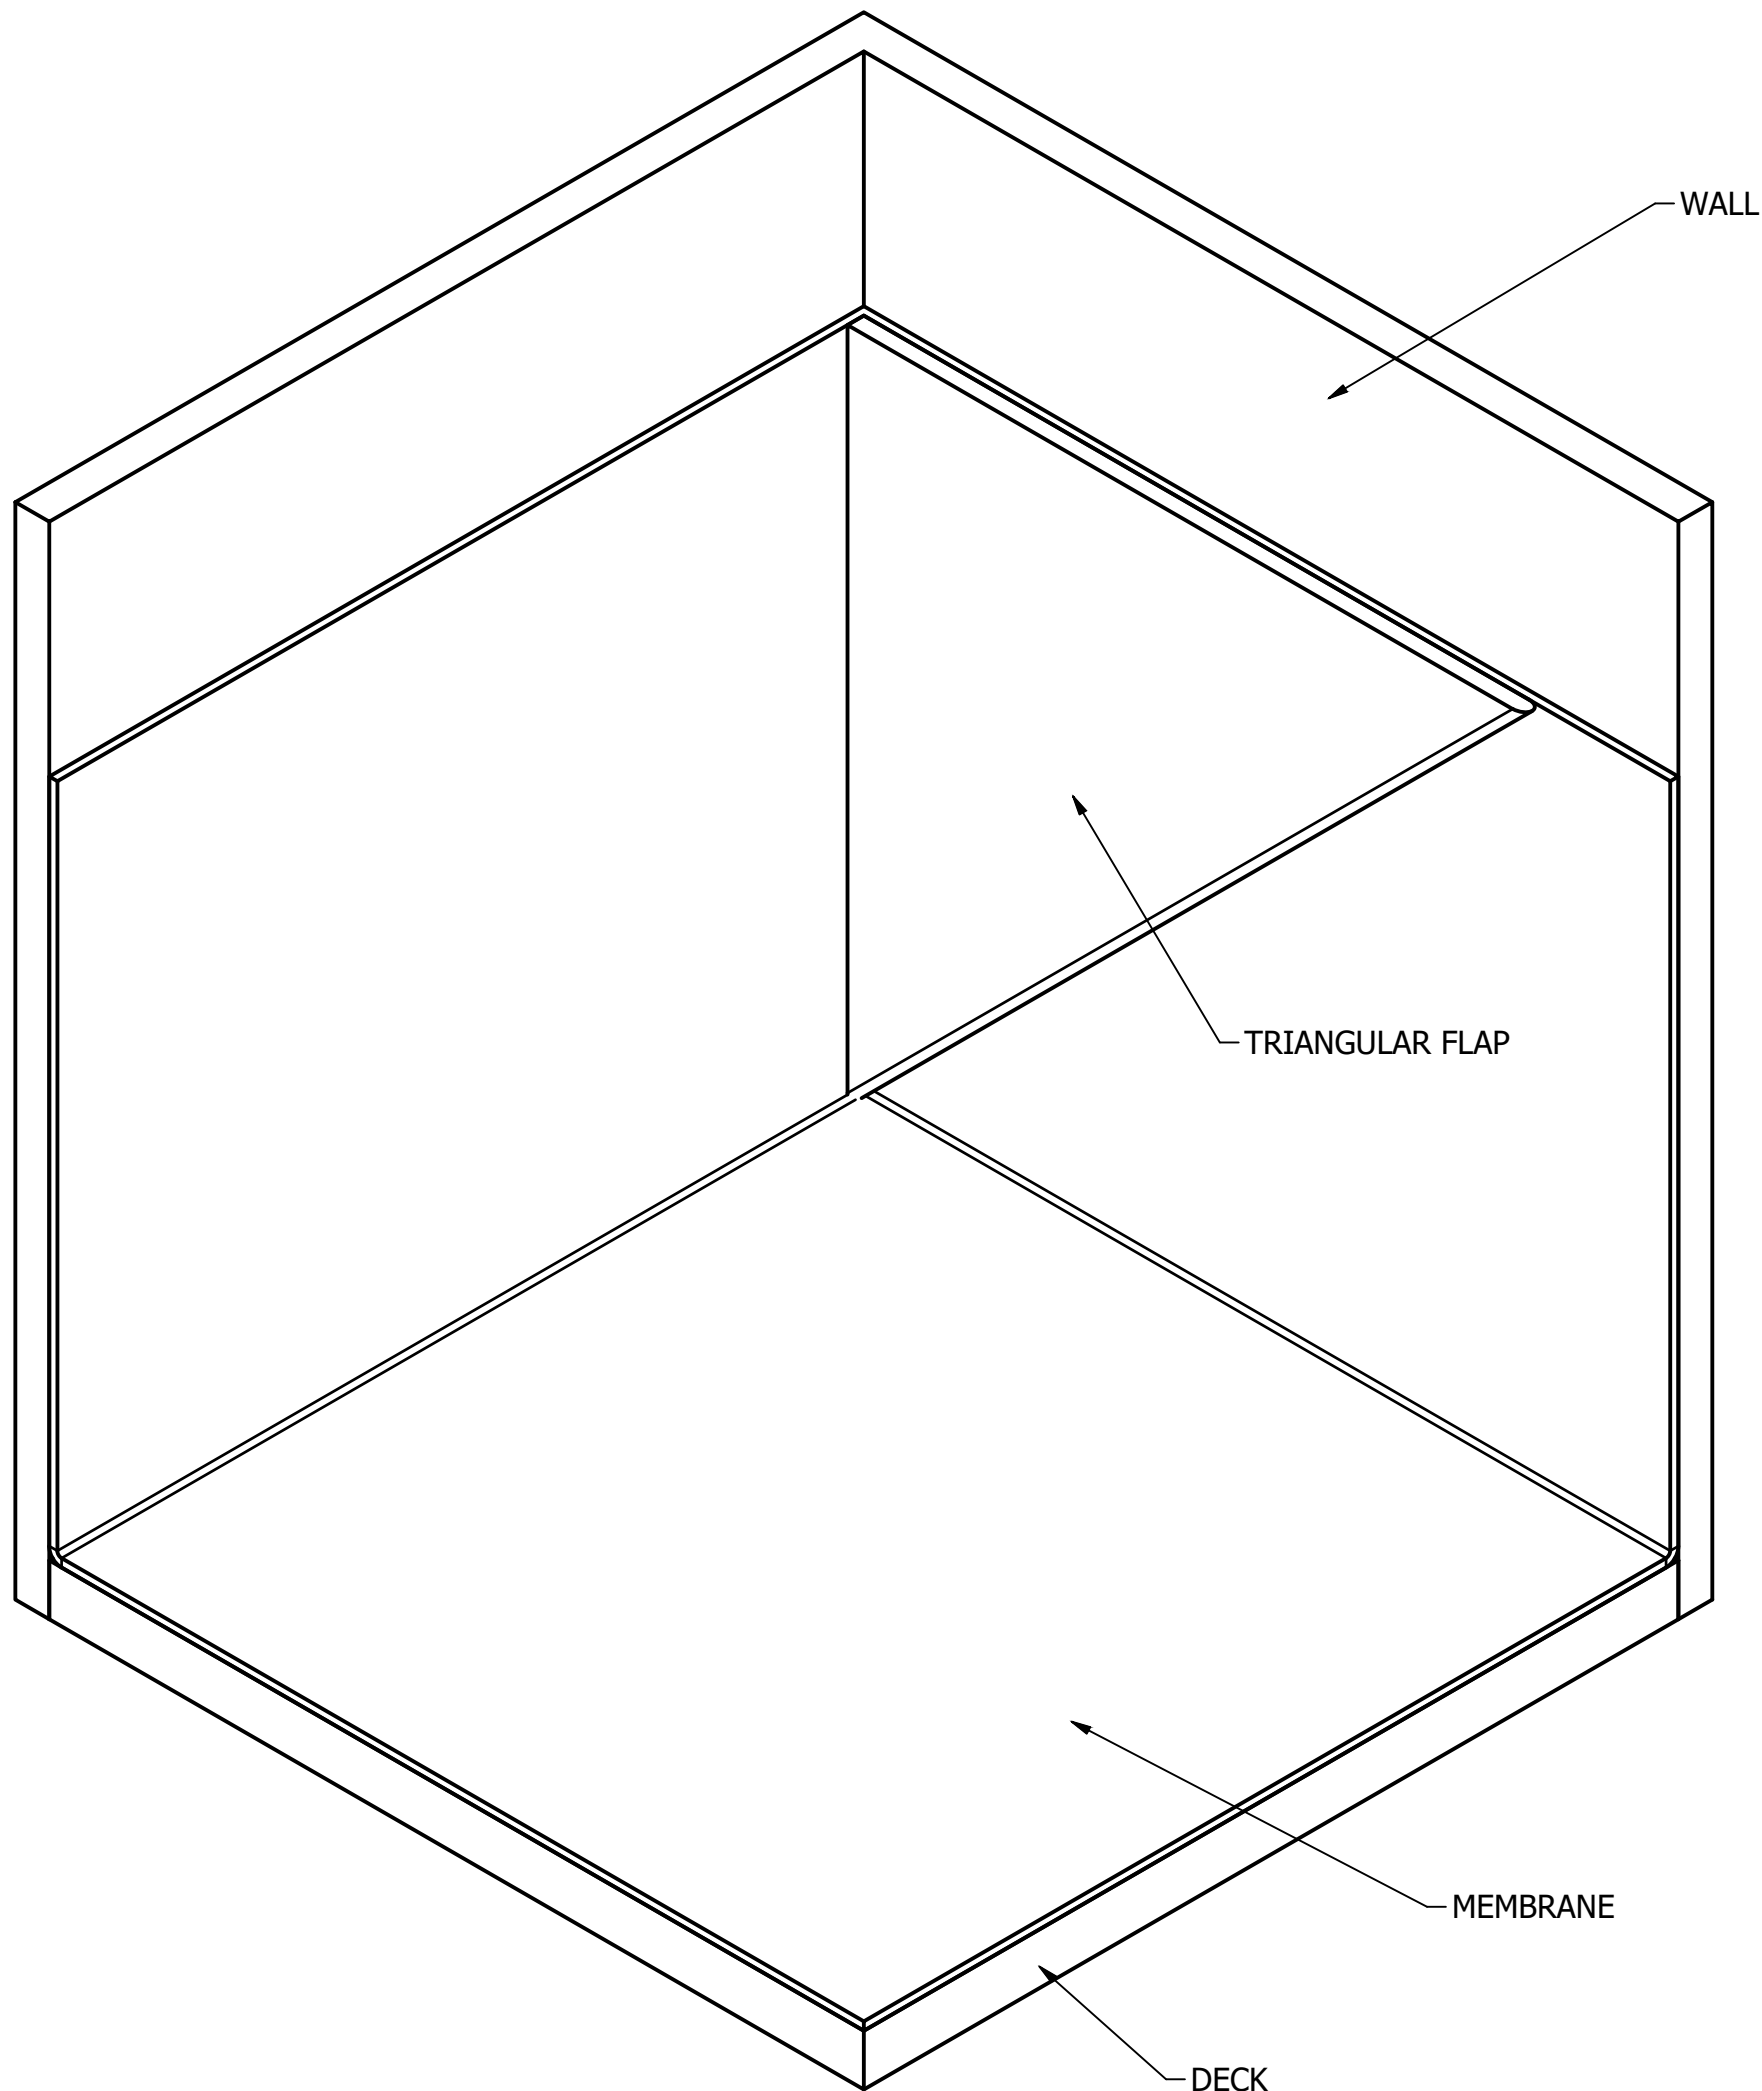

INSTALLATION STEPS

1. ADHERE MEMBRANE TO DECK PUSHING TIGHT TO CORNER
2. PRE-FOLD THE MEMBRANE TO CORNER FORMING TRIANGULAR FLAP (**DO NOT CUT FLAP**)
3. ADHERE MEMBRANE TO WALLS MAINTAINING FORMED FLAP PUSHING TIGHTLY INTO CORNER
4. HEAT WELD INSIDE OF FLAP CLOSED
5. WELD FLAP TO WALL

NOTES:

1. INSTALLATION TO BE COMPLETED IN ACCORDANCE WITH MANUFACTURERS SPECIFICATION.
2. DO NOT SCALE DRAWING.
3. THIS DRAWING IS INTENDED FOR USE BY ARCHITECTS, ENGINEERS, CONTRACTORS, CONSULTANTS, AND DESIGN PROFESSIONALS FOR PLANNING PURPOSES ONLY. THIS DRAWING MAY NOT BE USED FOR CONSTRUCTION.
4. ALL INFORMATION CONTAINED HEREIN WAS CURRENT AT THE TIME OF DEVELOPMENT BUT MUST BE REVIEWED AND APPROVED BY THE PRODUCT MANUFACTURER TO BE CONSIDERED ACCURATE.
5. CONTRACTORS NOTE: FOR PRODUCT AND COMPANY INFORMATION VISIT www.continental-industry.com/vinyl-deck-membrane/DETAILS or USE THE QR CODE, DETAILS REFERENCE NUMBER F-5513



Luxury Vinyl Outdoor Flooring





O'Sullivan® 1944 VALLEY AVE WINCHESTER, VIRGINIA 22601 540-667-6666 540-665-2570 FAX										CONFIDENTIAL PROPRIETARY INFORMATION - PROPERTY OF O'SULLIVAN FILMS, INC. NO DUPLICATION WITHOUT PRIOR WRITTEN CONSENT									
ACCT. NO. AB70					DEPARTMENT SALES/MRKTNG					DATE DRAWN 2/1/2023					DRAWN BY TLR				
SHEET NUMBER																			
1										of		1							
DWG. NO. F-5513																			

TOLERANCES - (UNLESS OTHERWISE SPECIFIED ALL DIMENSIONS ARE IN INCHES)										PROJECT TITLE DECKING										DRAWING TITLE INSIDE WALL CORNER										DESIGNED BY REFERENCE										SCALE 1 / 2																			
DIMENSION LENGTH ABOVE TO INCLUSIVE										0 TO 5										5 TO 30										30 TO 90										90 TO 230										230 & UP									
MACHINE TOLERANCE ¹ / ₁₆										0.002										0.004										0.020										0.040										0.060									
FRACTION TOLERANCE					DECIMAL ¹ / ₁₆					0.03					0.06					0.09					0.15					0.22																													
					FRACTION ¹ / ₁₆					1/32					1/16					3/32					5/32					7/32																													
REMOVE ALL BURRS AN BREAK ALL SHARP EDGES	

D
C
B
A

D
C
B
A

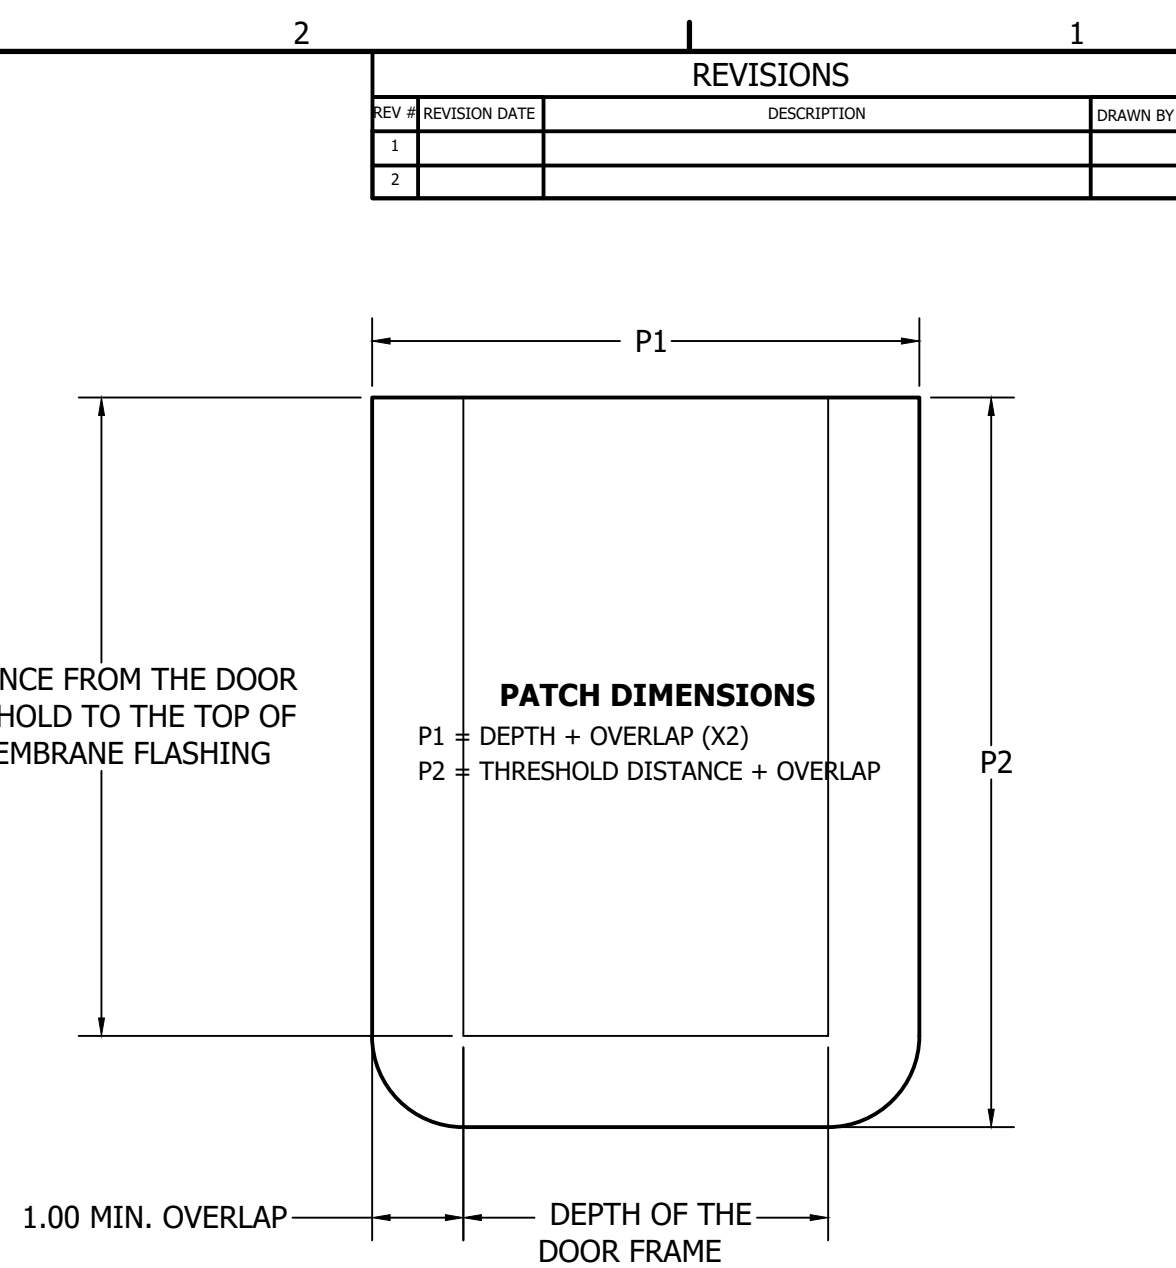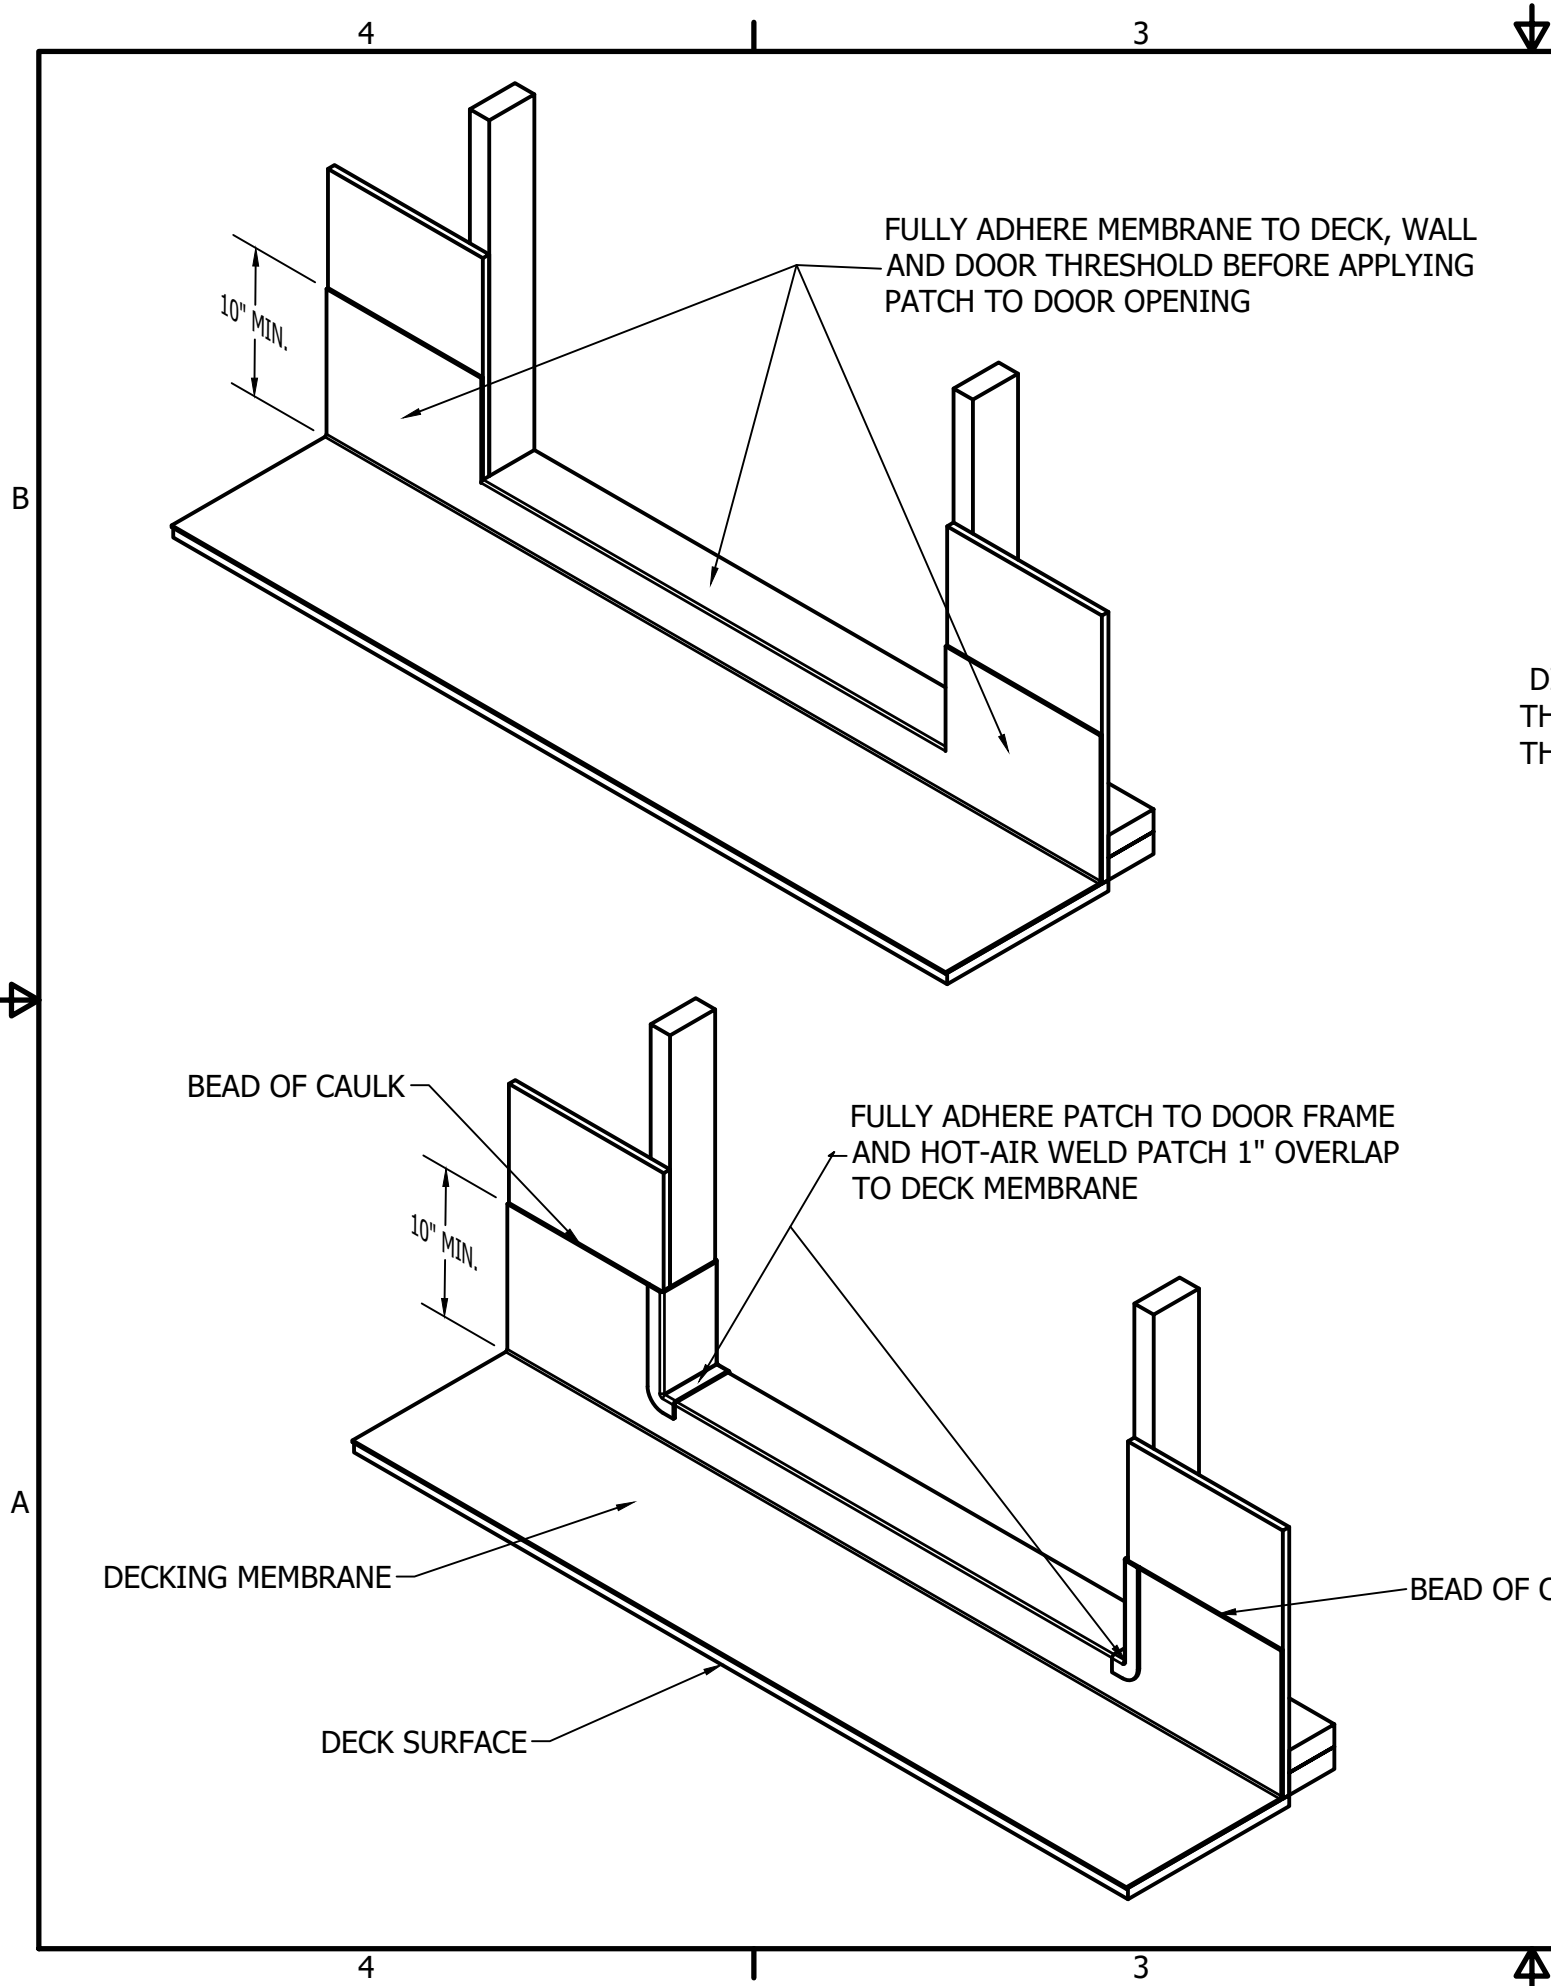


NOTES:
1.INSTALLATION TO BE COMPLETED IN ACCORDANCE WITH MANUFACTURERS SPECIFICATION.
2.DO NOT SCALE DRAWING.
3.THIS DRAWING IS INTENDED FOR USE BY ARCHITECTS, ENGINEERS, CONTRACTORS, CONSULTANTS, AND DESIGN PROFESSIONALS FOR PLANNING PURPOSES ONLY. THIS DRAWING MAY NOT BE USED FOR CONSTRUCTION.
4.ALL INFORMATION CONTAINED HEREIN WAS CURRENT AT THE TIME OF DEVELOPMENT BUT MUST BE REVIEWED AND APPROVED BY THE PRODUCT MANUFACTURER TO BE CONSIDERED ACCURATE.
5.CONTRACTORS NOTE: FOR PRODUCT AND COMPANY INFORMATION VISIT WWW.continental-industry.com/vinyl-deck-membrane/DETAILS or USE THE QR CODE, DETAILS REFERENCE NUMBER F-5512



REVISIONS			
REV #	REVISION DATE	DESCRIPTION	DRAWN BY
1			
2			

TOLERANCES - (UNLESS OTHERWISE SPECIFIED ALL DIMENSIONS ARE IN INCHES)			
DIMENSION LENGTH ABOVE TO INCLUSIVE	0 TO 5	5 TO 30	30 TO 90
	0.002	0.004	0.020
MACHINE TOLERANCE +/-	0.002	0.004	0.040
FRACTION TOLERANCE +/-	0.03	0.06	0.09
DECIMAL +/-	1/32	1/16	3/32
FRACTION +/-	1/32	1/16	5/32
REMOVE ALL BURRS AN BREAK ALL SHARP EDGES			
LOCATION	COMPONENT	SUB-COMPONENT	
PROJECT TITLE	DECKING		
DRAWING TITLE	DOOR FRAME W/MEMBRANE FLASHING		
DESIGNED BY	REFERENCE	SCALE	1 / 2
O'Sullivan FILMS			
1944 VALLEY AVE WINCHESTER, VIRGINIA 22601 540-567-6660 540-665-2570 FAX			
CONFIDENTIAL PROPRIETARY INFORMATION - PROPERTY OF O'SULLIVAN FILMS, INC. NO DUPLICATION WITHOUT PRIOR WRITTEN CONSENT			
ACCT. NO.	AB70	DEPARTMENT	SALES
DATE DRAWN	2/1/2023	DRAWN BY	TLR
SHEET NUMBER	1	of	1
DWG NO.	F-5512		

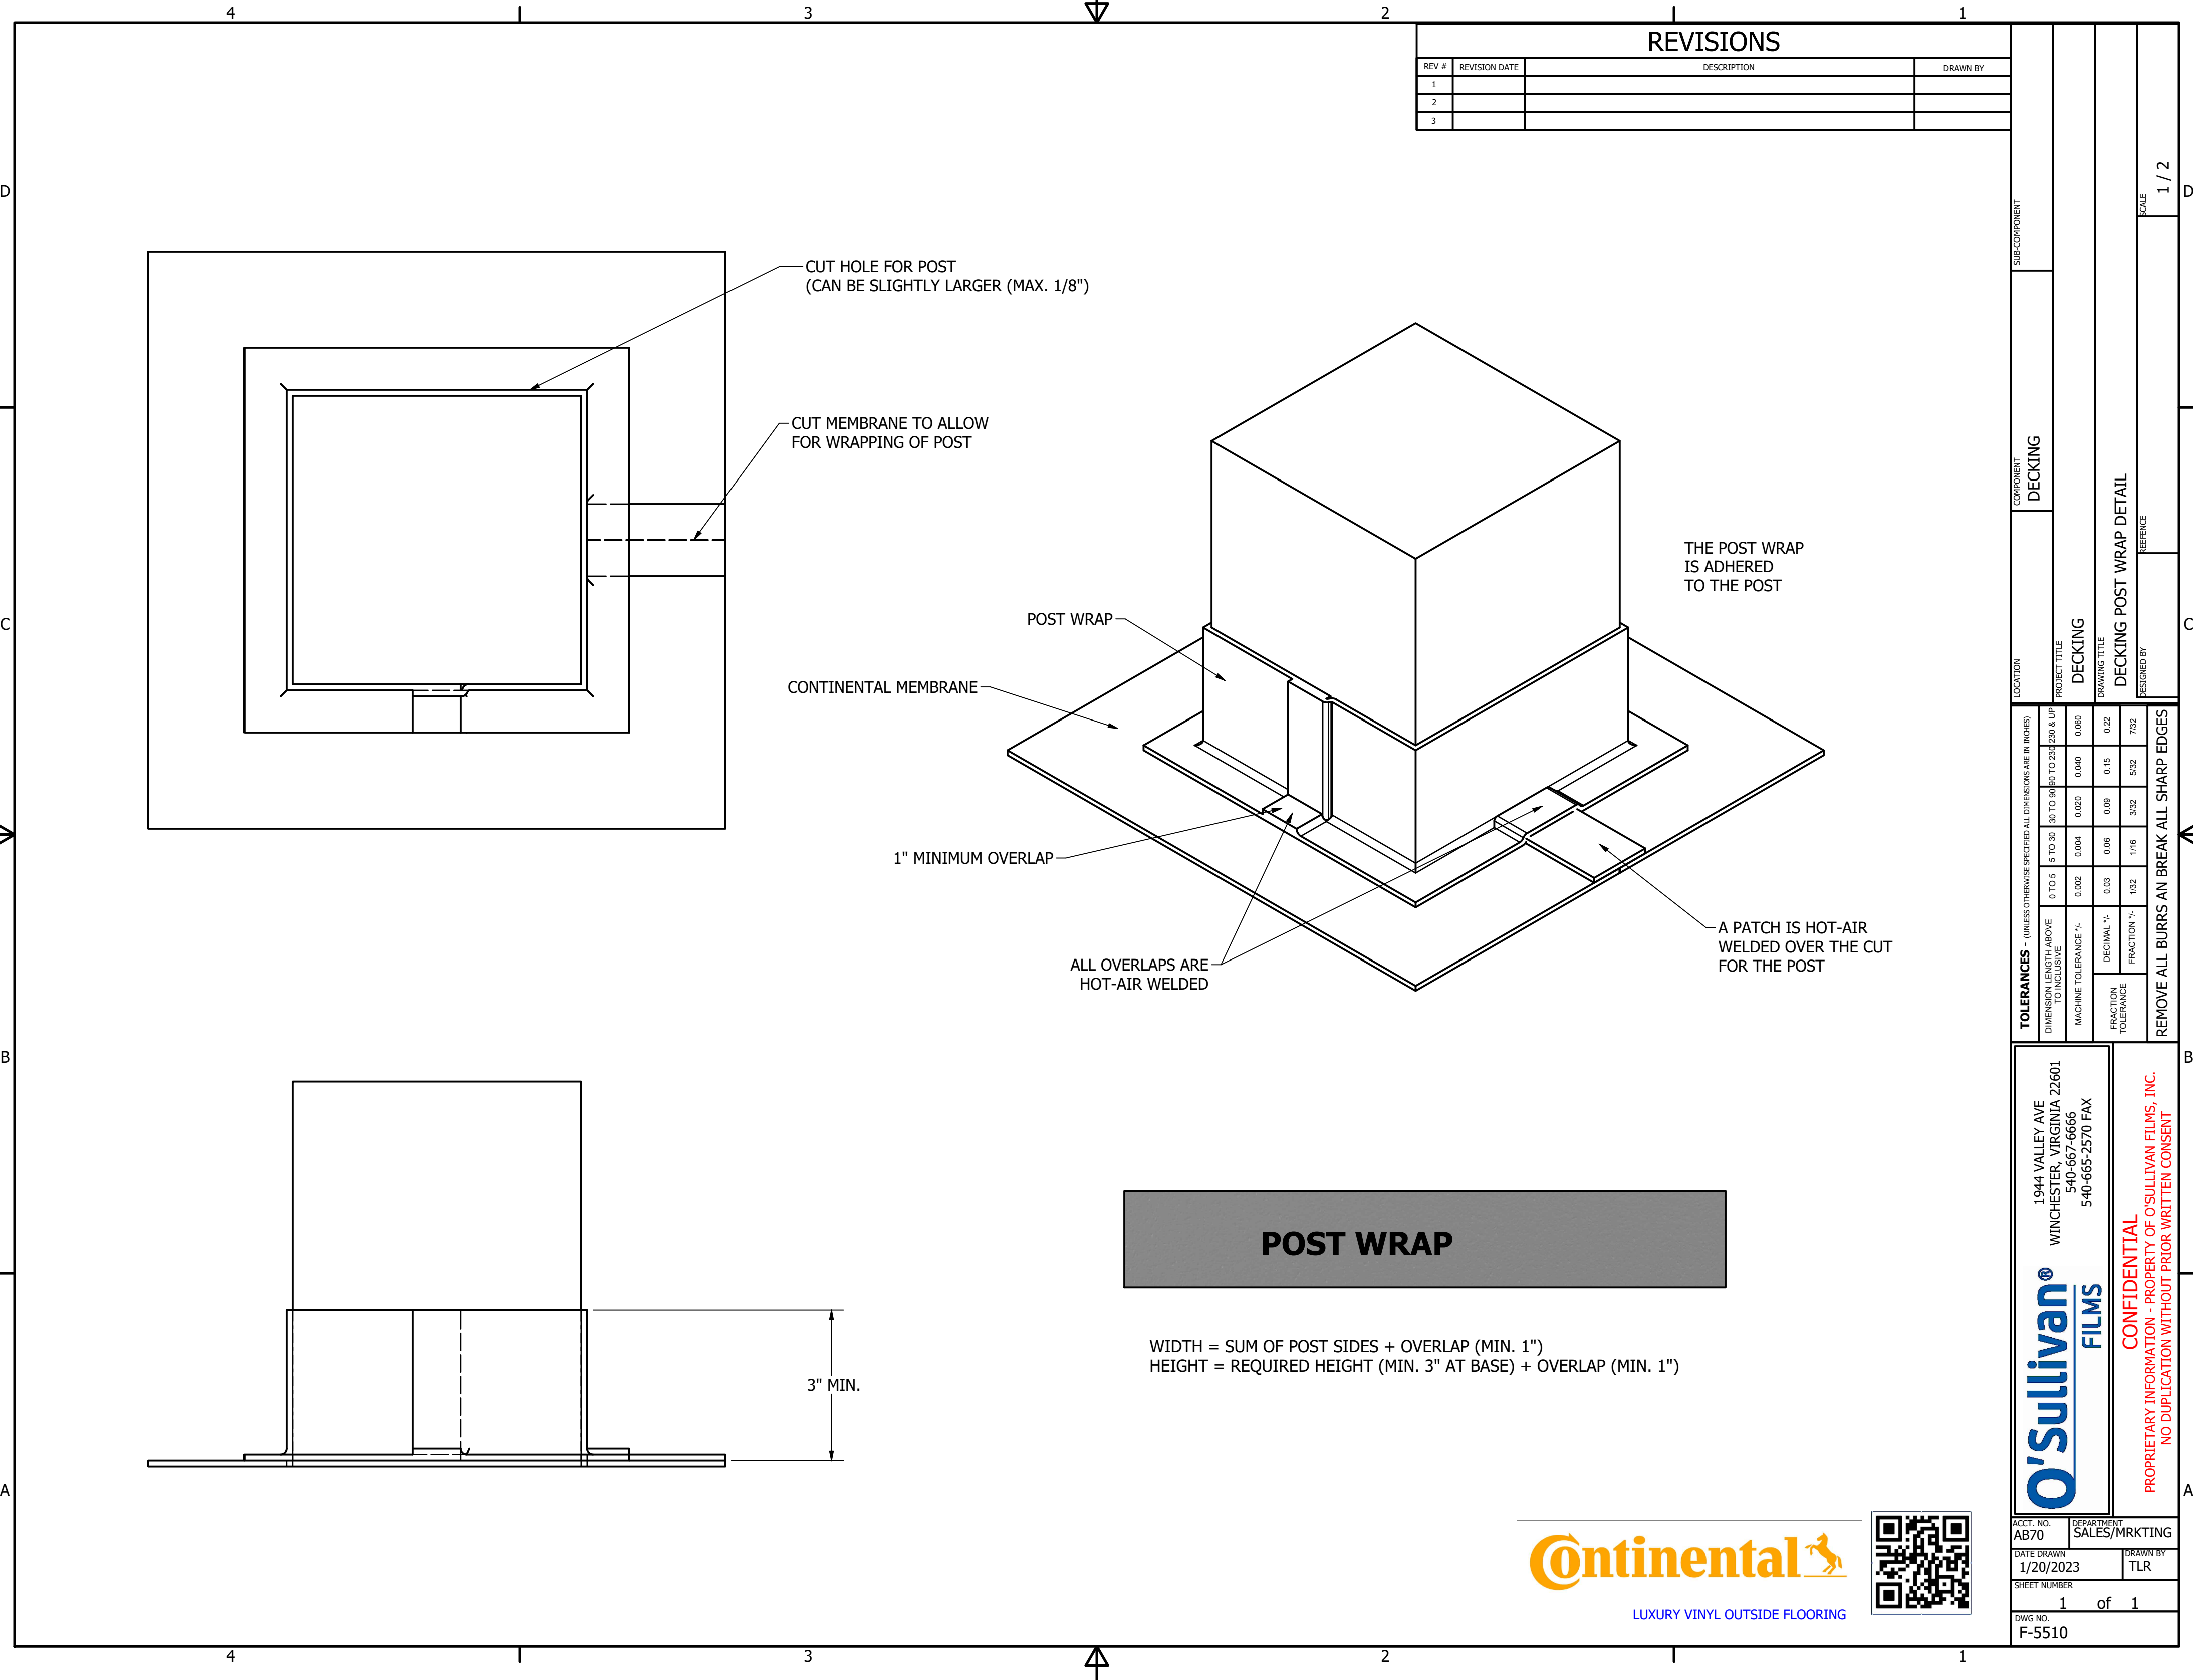

REVISIONS			
REV #	REVISION DATE	DESCRIPTION	DRAWN BY
1			
2			
3			

SUB-COMPONENT		COMPONENT		LOCATION	
		DECKING		DECKING	
		PROJECT TITLE		DECKING	
		DRAWING TITLE		DECKING POST WRAP DETAIL	
		DESIGNED BY		REFERENCE	
		SCALE		1 / 2	

TOLERANCES - (UNLESS OTHERWISE SPECIFIED ALL DIMENSIONS ARE IN INCHES)									
DIMENSION LENGTH ABOVE TO INCLUSIVE		0 TO 5	5 TO 30	30 TO 90	90 TO 234	234 TO 300	300 TO 499	500 TO 999	1000 & UP
MACHINE TOLERANCE +/-		0.002	0.004	0.004	0.004	0.004	0.004	0.004	0.004
DECIMAL +/-		0.03	0.06	0.06	0.09	0.15	0.22	0.32	0.50
FRACTION +/-		1/32	1/16	3/32	1/8	3/16	1/4	5/16	3/8

REMOVE ALL BURRS AN BREAK ALL SHARP EDGES

O'Sullivan®
FILMS


1944 VALLEY AVE
WINCHESTER, VIRGINIA 22601
540-667-6666
540-665-2570 FAX

CONFIDENTIAL
PROPRIETARY INFORMATION - PROPERTY OF O'SULLIVAN FILMS, INC.
NO DUPLICATION WITHOUT PRIOR WRITTEN CONSENT

ACCT. NO. AB70	DEPARTMENT SALES/MRKTNG
DATE DRAWN 1/20/2023	DRAWN BY TLR
SHEET NUMBER 1 of 1	
DWG NO. F-5510	



REVISIONS			
REV #	REVISION DATE	DESCRIPTION	DRAWN BY
1			
2			
3			

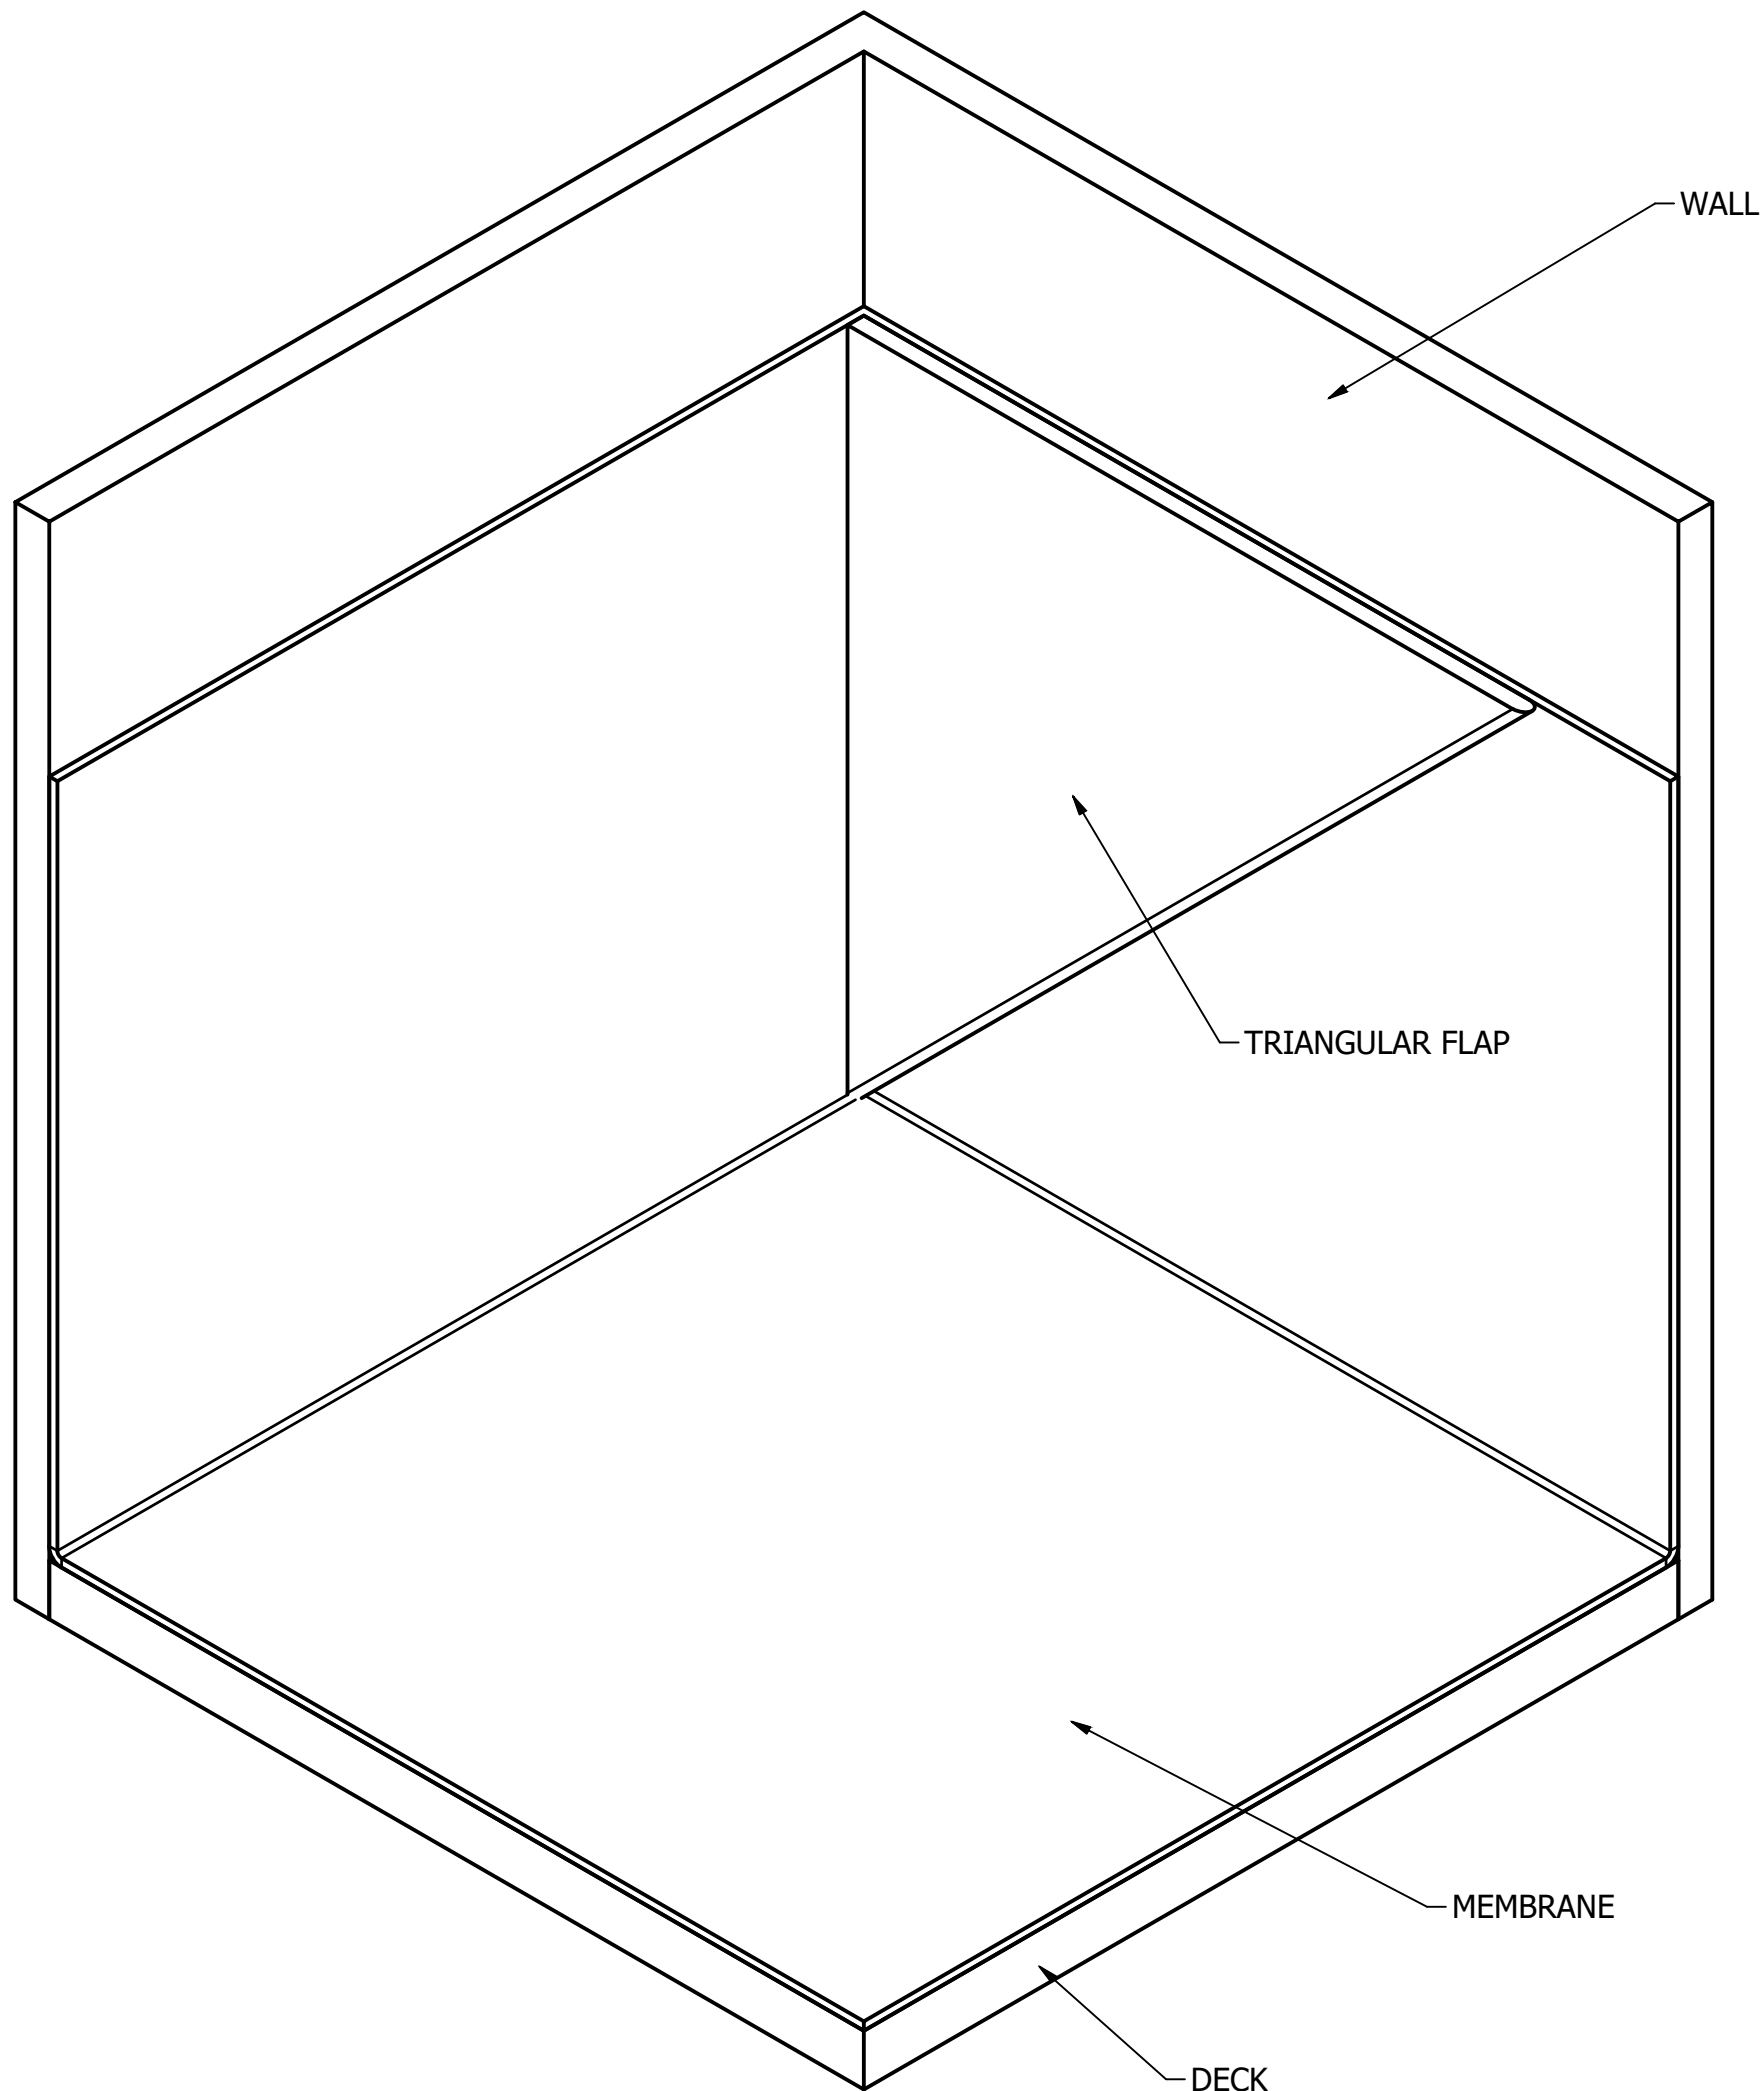

INSTALLATION STEPS

1. ADHERE MEMBRANE TO DECK PUSHING TIGHT TO CORNER
2. PRE-FOLD THE MEMBRANE TO CORNER FORMING TRIANGULAR FLAP (**DO NOT CUT FLAP**)
3. ADHERE MEMBRANE TO WALLS MAINTAINING FORMED FLAP PUSHING TIGHTLY INTO CORNER
4. HEAT WELD INSIDE OF FLAP CLOSED
5. WELD FLAP TO WALL

NOTES:

1. INSTALLATION TO BE COMPLETED IN ACCORDANCE WITH MANUFACTURERS SPECIFICATION.
2. DO NOT SCALE DRAWING.
3. THIS DRAWING IS INTENDED FOR USE BY ARCHITECTS, ENGINEERS, CONTRACTORS, CONSULTANTS, AND DESIGN PROFESSIONALS FOR PLANNING PURPOSES ONLY. THIS DRAWING MAY NOT BE USED FOR CONSTRUCTION.
4. ALL INFORMATION CONTAINED HEREIN WAS CURRENT AT THE TIME OF DEVELOPMENT BUT MUST BE REVIEWED AND APPROVED BY THE PRODUCT MANUFACTURER TO BE CONSIDERED ACCURATE.
5. CONTRACTORS NOTE: FOR PRODUCT AND COMPANY INFORMATION VISIT www.continental-industry.com/vinyl-deck-membrane/DETAILS or USE THE QR CODE, DETAILS REFERENCE NUMBER F-5513




Luxury Vinyl Outdoor Flooring



O'Sullivan® FILMS 1944 VALLEY AVE WINCHESTER, VIRGINIA 22601 540-667-6666 540-665-2570 FAX										CONFIDENTIAL PROPRIETARY INFORMATION - PROPERTY OF O'SULLIVAN FILMS, INC. NO DUPLICATION WITHOUT PRIOR WRITTEN CONSENT									
ACCT. NO. AB70					DEPARTMENT SALES/WRKTING					DRAWN BY TLR									
DATE DRAWN 2/1/2023																			
SHEET NUMBER																			
1										of 1									
DWG. NO. F-5513																			


TOLERANCES - (UNLESS OTHERWISE SPECIFIED ALL DIMENSIONS ARE IN INCHES)										PROJECT TITLE		DRAWING TITLE		DESIGNED BY		SCALE	
DIMENSION LENGTH ABOVE TO INCLUSIVE		0 TO 5		5 TO 30		30 TO 90		90 TO 230		230 & UP		DECKING		INSIDE WALL CORNER		REFERENCE	
MACHINE TOLERANCE ¹ / ₄		0.002		0.004		0.020		0.040		0.060							
FRACTION TOLERANCE		DECIMAL ¹ / ₄		0.03		0.06		0.09		0.15		0.22					
		FRACTION ¹ / ₄		1/32		1/16		3/32		5/32		7/32					
REMOVE ALL BURRS AN BREAK ALL SHARP EDGES																	

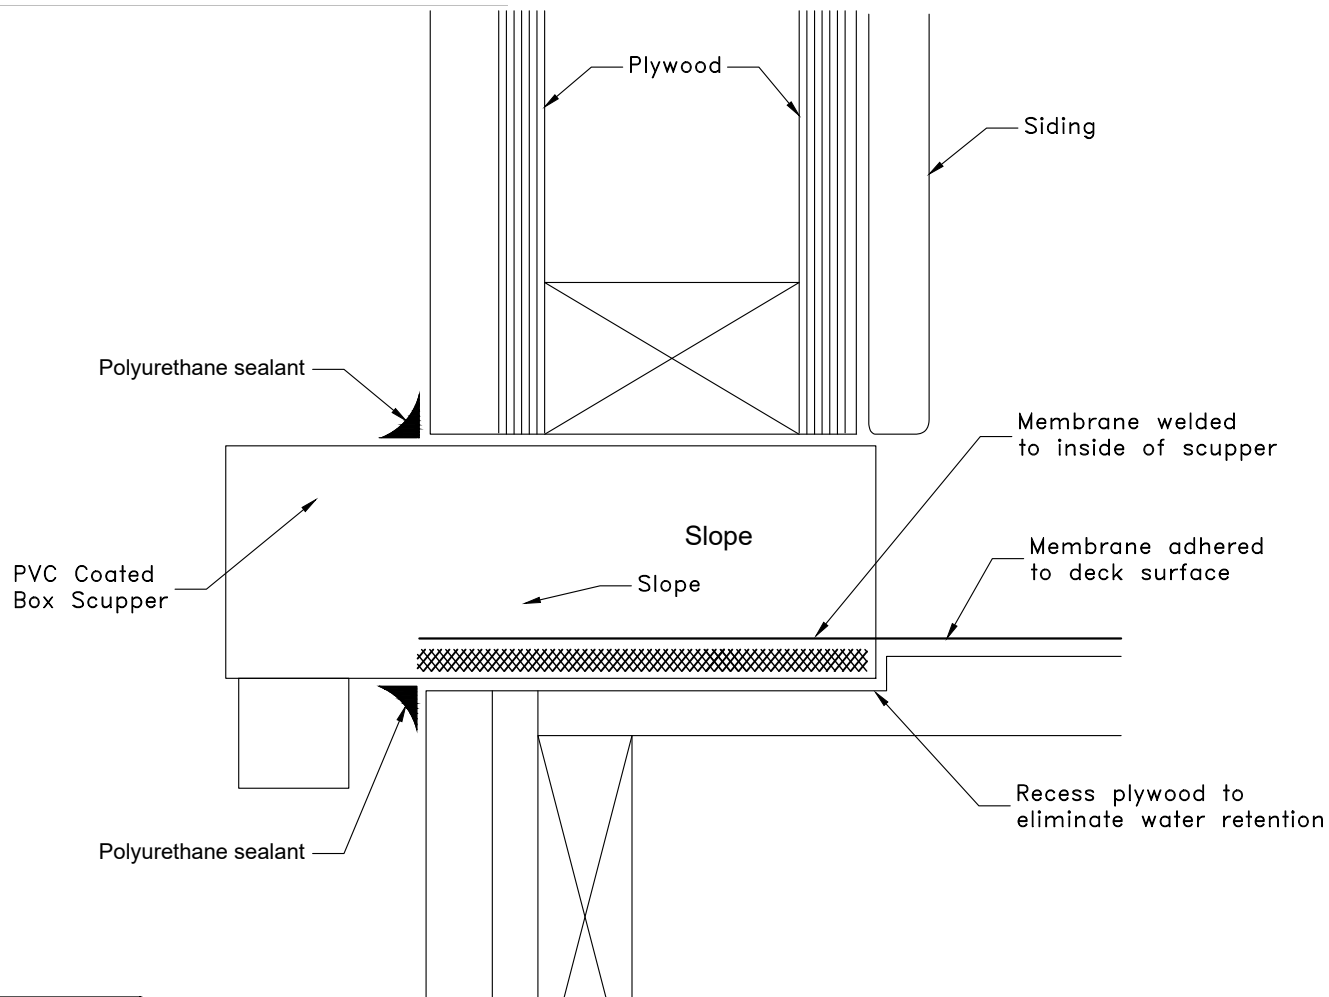

Box Scupper Detail


NOTES:

1. MINIMUM SLOPE 3/16":12" AWAY FROM STRUCTURE.
2. PLYWOOD SUBSTRATE TO BE A MINIMUM $\frac{5}{8}$ " T&G. PLYWOOD JOINTS TO BE BLOCKED FROM BELOW.
3. INSTALLATION TO BE COMPLETED IN ACCORDANCE WITH MANUFACTURERS SPECIFICATION.
4. DO NOT SCALE DRAWING.
5. THIS DRAWING IS INTENDED FOR USE BY ARCHITECTS, ENGINEERS, CONTRACTORS, CONSULTANTS, AND DESIGN PROFESSIONALS FOR PLANNING PURPOSES ONLY. THIS DRAWING MAY NOT BE USED FOR CONSTRUCTION.
6. ALL INFORMATION CONTAINED HEREIN WAS CURRENT AT THE TIME OF DEVELOPMENT BUT MUST BE REVIEWED AND APPROVED BY THE PRODUCT MANUFACTURER TO BE CONSIDERED ACCURATE.

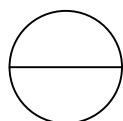

WOOD DECK


WOOD DECK BOX SCUPPER

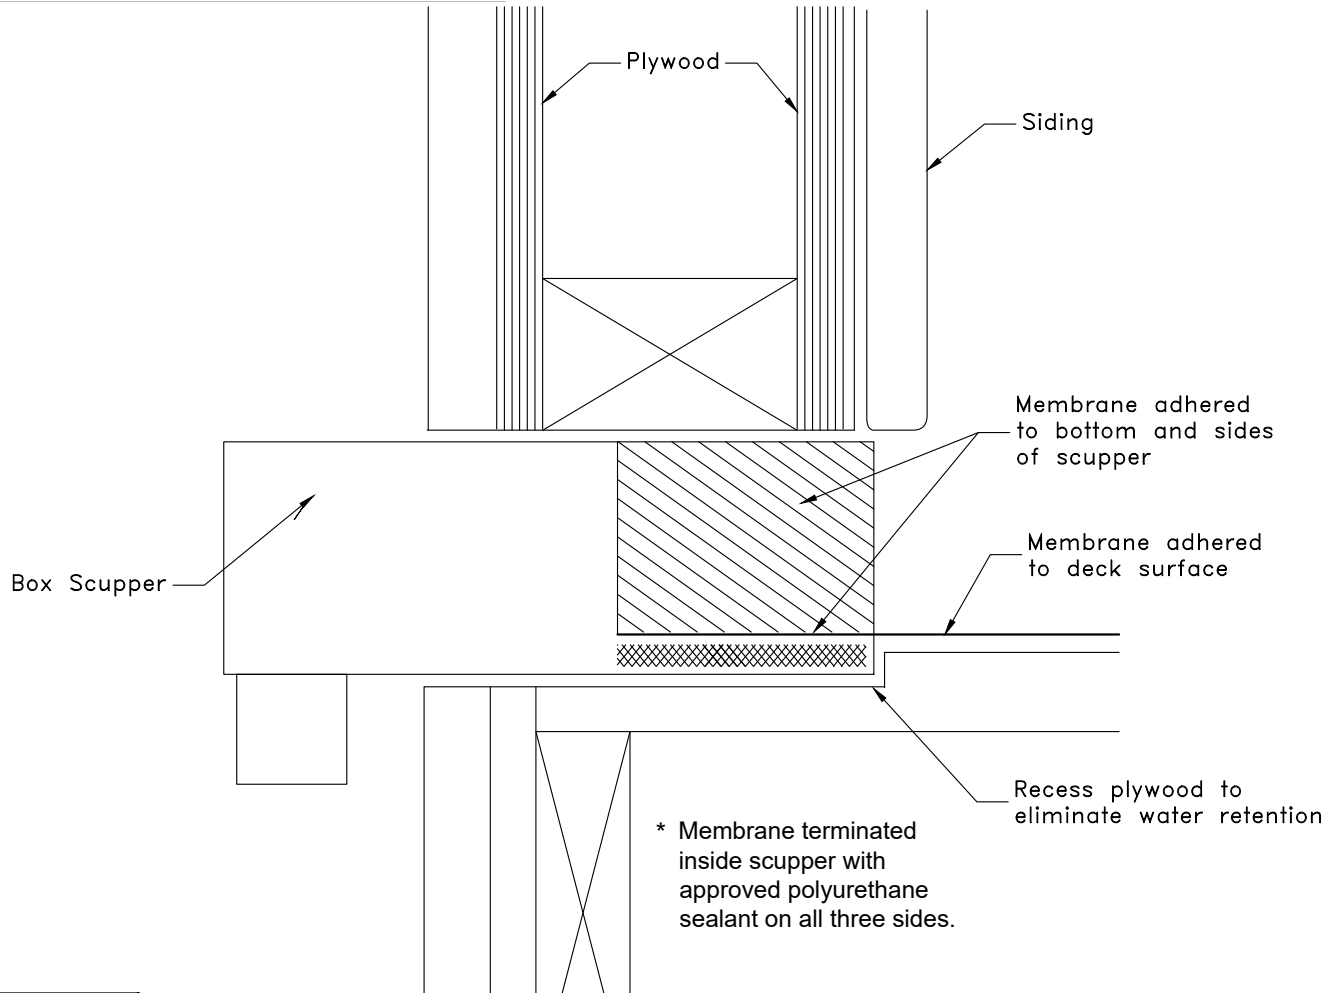

Box Scupper Detail


NOTES:

1. MINIMUM SLOPE 3/16":12" AWAY FROM STRUCTURE.
2. PLYWOOD SUBSTRATE TO BE A MINIMUM $\frac{5}{8}$ " T&G. PLYWOOD JOINTS TO BE BLOCKED FROM BELOW.
3. INSTALLATION TO BE COMPLETED IN ACCORDANCE WITH MANUFACTURERS SPECIFICATION.
4. DO NOT SCALE DRAWING.
5. THIS DRAWING IS INTENDED FOR USE BY ARCHITECTS, ENGINEERS, CONTRACTORS, CONSULTANTS, AND DESIGN PROFESSIONALS FOR PLANNING PURPOSES ONLY. THIS DRAWING MAY NOT BE USED FOR CONSTRUCTION.
6. ALL INFORMATION CONTAINED HEREIN WAS CURRENT AT THE TIME OF DEVELOPMENT BUT MUST BE REVIEWED AND APPROVED BY THE PRODUCT MANUFACTURER TO BE CONSIDERED ACCURATE.

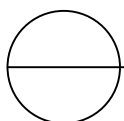

WOOD DECK

WOOD DECK BOX SCUPPER

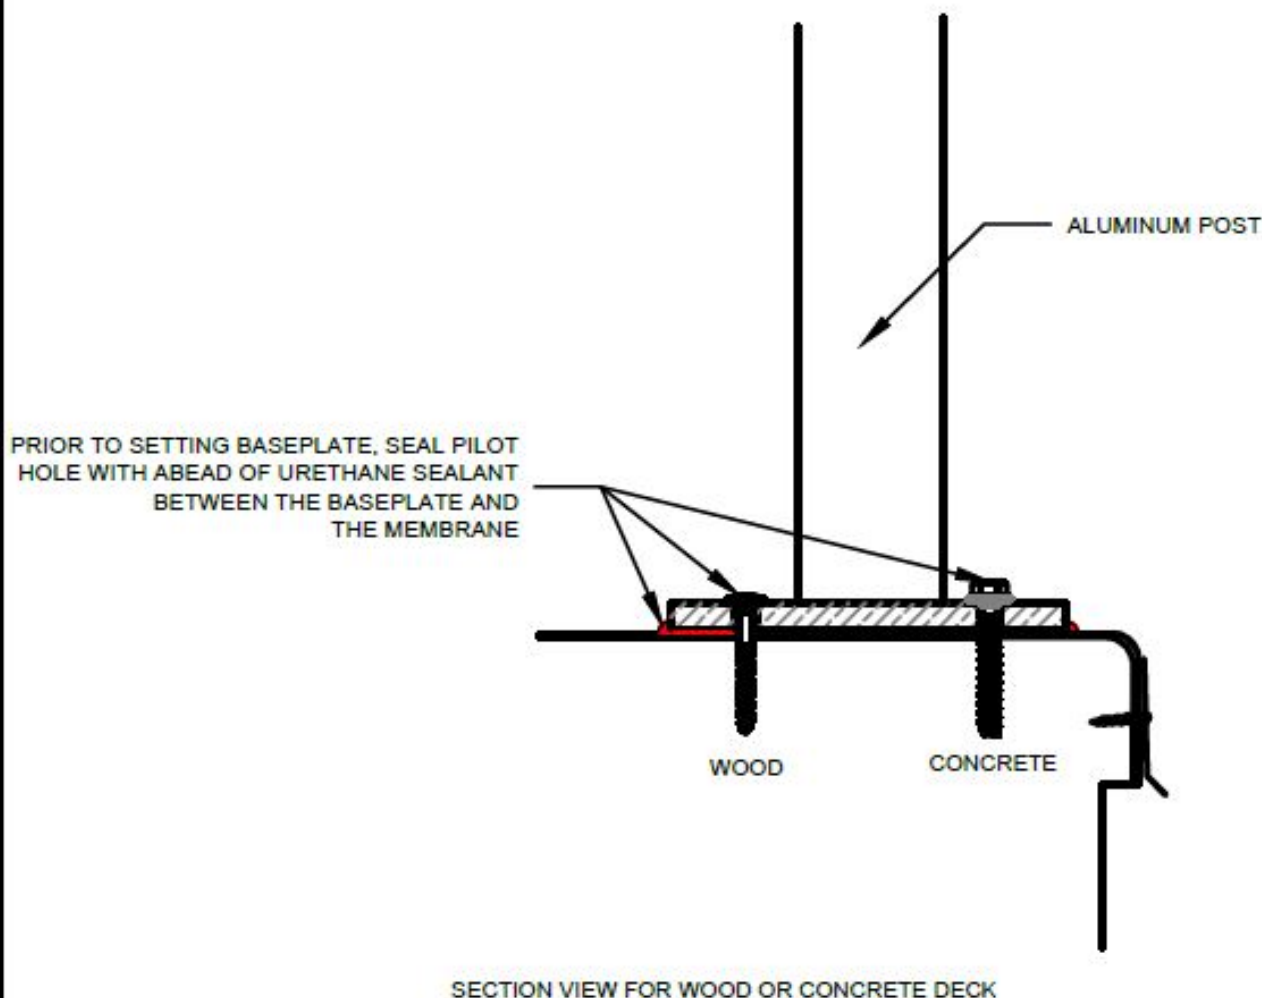

Aluminum Post Detail

NOTES:




1. INSTALLATION TO BE COMPLETED IN ACCORDANCE WITH MANUFACTURERS SPECIFICATION.
2. DO NOT SCALE DRAWING.
3. THIS DRAWING IS INTENDED FOR USE BY ARCHITECTS, ENGINEERS, CONTRACTORS, CONSULTANTS, AND DESIGN PROFESSIONALS FOR PLANNING PURPOSES ONLY. THIS DRAWING MAY NOT BE USED FOR CONSTRUCTION.
4. ALL INFORMATION CONTAINED HEREIN WAS CURRENT AT THE TIME OF DEVELOPMENT BUT MUST BE REVIEWED AND APPROVED BY THE PRODUCT MANUFACTURER TO BE CONSIDERED ACCURATE.
5. SEAL THE POST PLATE PILOT HOLES WITH URETHANE SEALANT BETWEEN THE BASE PLATE AND DECK MEMBRANE.
6. CONTRACTOR'S NOTE: FOR PRODUCT AND COMPANY INFORMATION VISIT www.CADdetails.com/info AND ENTER REF. # 5199-006



WOOD & CONCRETE DECKS

ALUMINUM POST INSTALLATION

REVISIONS				
ITEM	DATE	DESCRIPTION	DRWN	APPRV

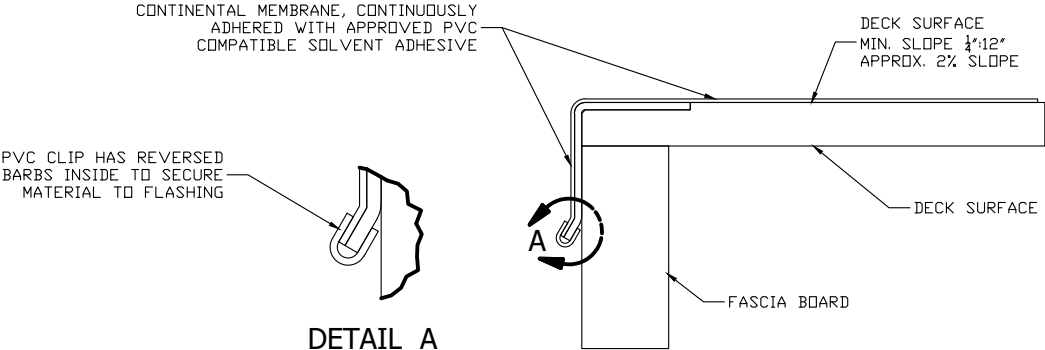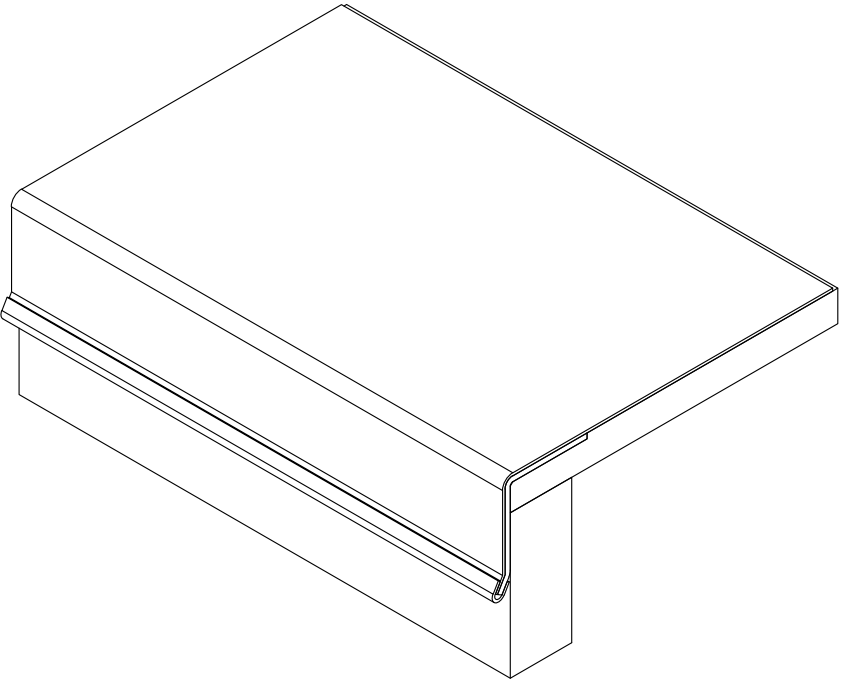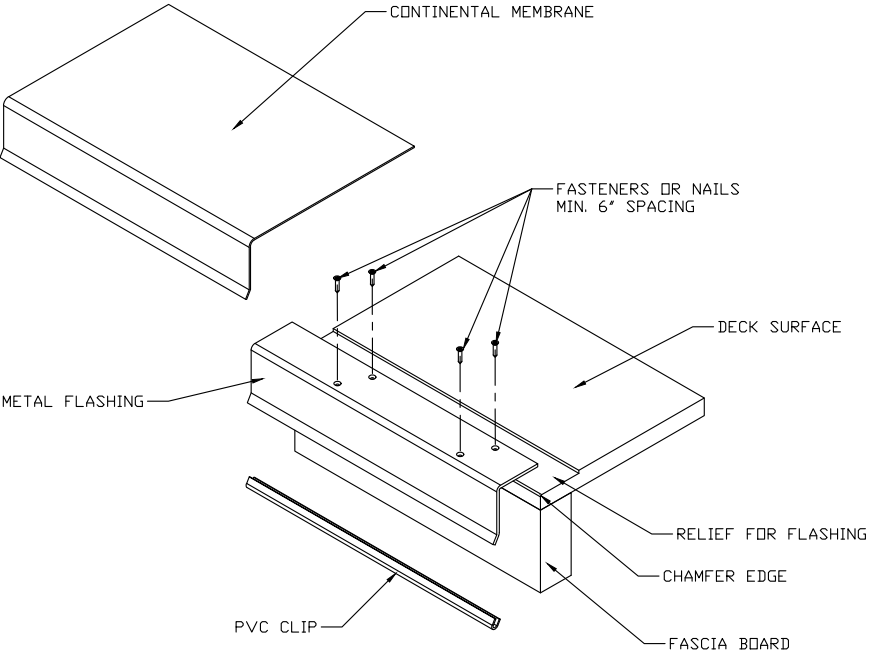

- NOTES:
1. INSTALLATION TO BE COMPLETED IN ACCORDANCE WITH MANUFACTURERS SPECIFICATION.
 2. DO NOT SCALE DRAWING.
 3. THIS DRAWING IS INTENDED FOR USE BY ARCHITECTS, ENGINEERS, CONTRACTORS, CONSULTANTS, AND DESIGN PROFESSIONALS FOR PLANNING PURPOSES ONLY. THIS DRAWING MAY NOT BE USED FOR CONSTRUCTION.
 4. ALL INFORMATION CONTAINED HEREIN WAS CURRENT AT THE TIME OF DEVELOPMENT BUT MUST BE REVIEWED AND APPROVED BY THE PRODUCT MANUFACTURER TO BE CONSIDERED ACCURATE.
 5. CONTRACTORS NOTE: FOR PRODUCT AND COMPANY INFORMATION VISIT www.continental-industry.com/vinyl-deck-Membrane/DETAILS or USE THE QR CODE, DETAILS REFERENCE NUMBER F-5508



Continental

Luxury Vinyl Outdoor Flooring

	1944 VALLEY AVE. WINCHESTER, VIRGINIA 22601-2711 (540) 667-6666 THIS DRAWING WAS PRODUCED ON A CAD SYSTEM. PLEASE DO NOT ALTER THIS DRAWING MANUALLY. DO NOT SCALE THIS DRAWING.	CONFIDENTIAL PROPRIETARY INFORMATION – PROPERTY OF O’SULLIVAN FILMS, INC. DRAWING MAY NOT BE COPIED OR DUPLICATED WITHOUT PRIOR WRITTEN CONSENT	PROJECT TITLE	SCALE	REQUESTED	SHEET NO.
			DECKING	NONE	SALES	1 OF 1
			DRAWING TITLE	DATE DRAWN	DESIGNED	
			DRIP EDGE WITH ADHERED MEMBRANE & CLIP	01/17/2023	X	
			LOCATION	DATE ISSUED	DRAWN	DWG. NO.
					TLR	F-5508